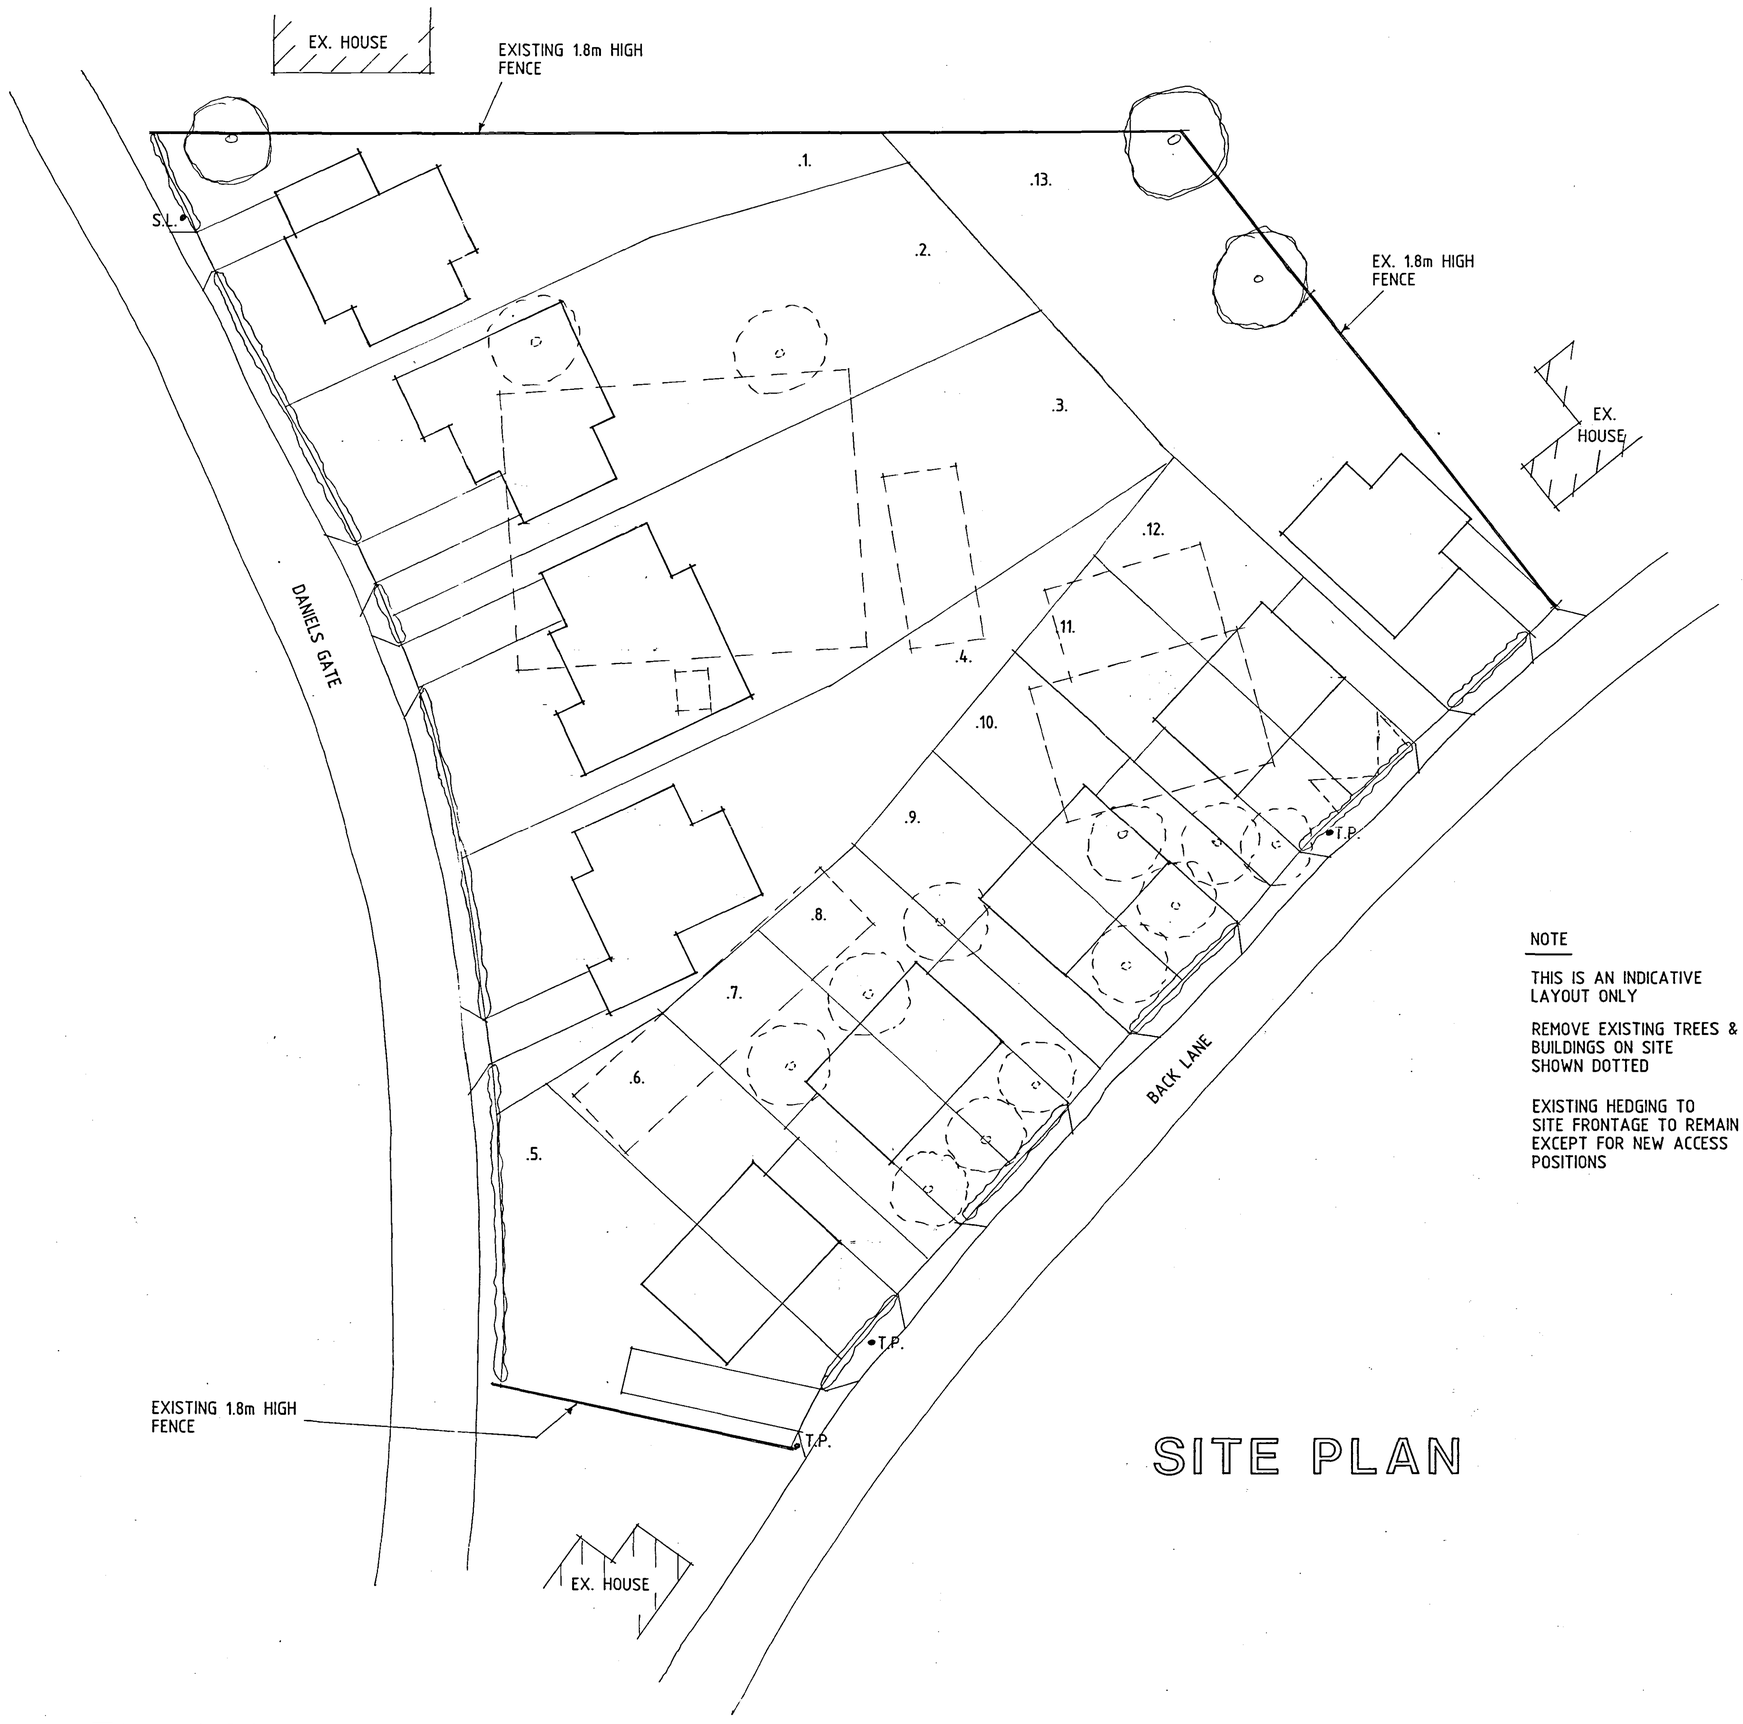


SITE PLAN

NOTE

THIS IS AN INDICATIVE LAYOUT ONLY

REMOVE EXISTING TREES & BUILDINGS ON SITE SHOWN DOTTED

EXISTING HEDGING TO SITE FRONTAGE TO REMAIN EXCEPT FOR NEW ACCESS POSITIONS

SHDC
PLANNING & DEVELOPMENT
- 2 AUG 2007
Ref. 1052/07

DETERMINED PLAN

Status
DESIGN
CONSULTANTS IN ARCHITECTURE & PLANNING

PROPOSED RESIDENTIAL DEVELOPMENT AT BACK LANE / DANIELS GATE, LONG SUTTON FOR

TRUSTEES OF C.H. CHAPMAN TRUST.

1:200	SD07-014/2
MAY-07	B.GILHAM.

2 Edinburgh Walk, Holbeach,
Spalding, Lincs. PE12 7AP
Tel: 01406 424343 Fax: 01406 490702