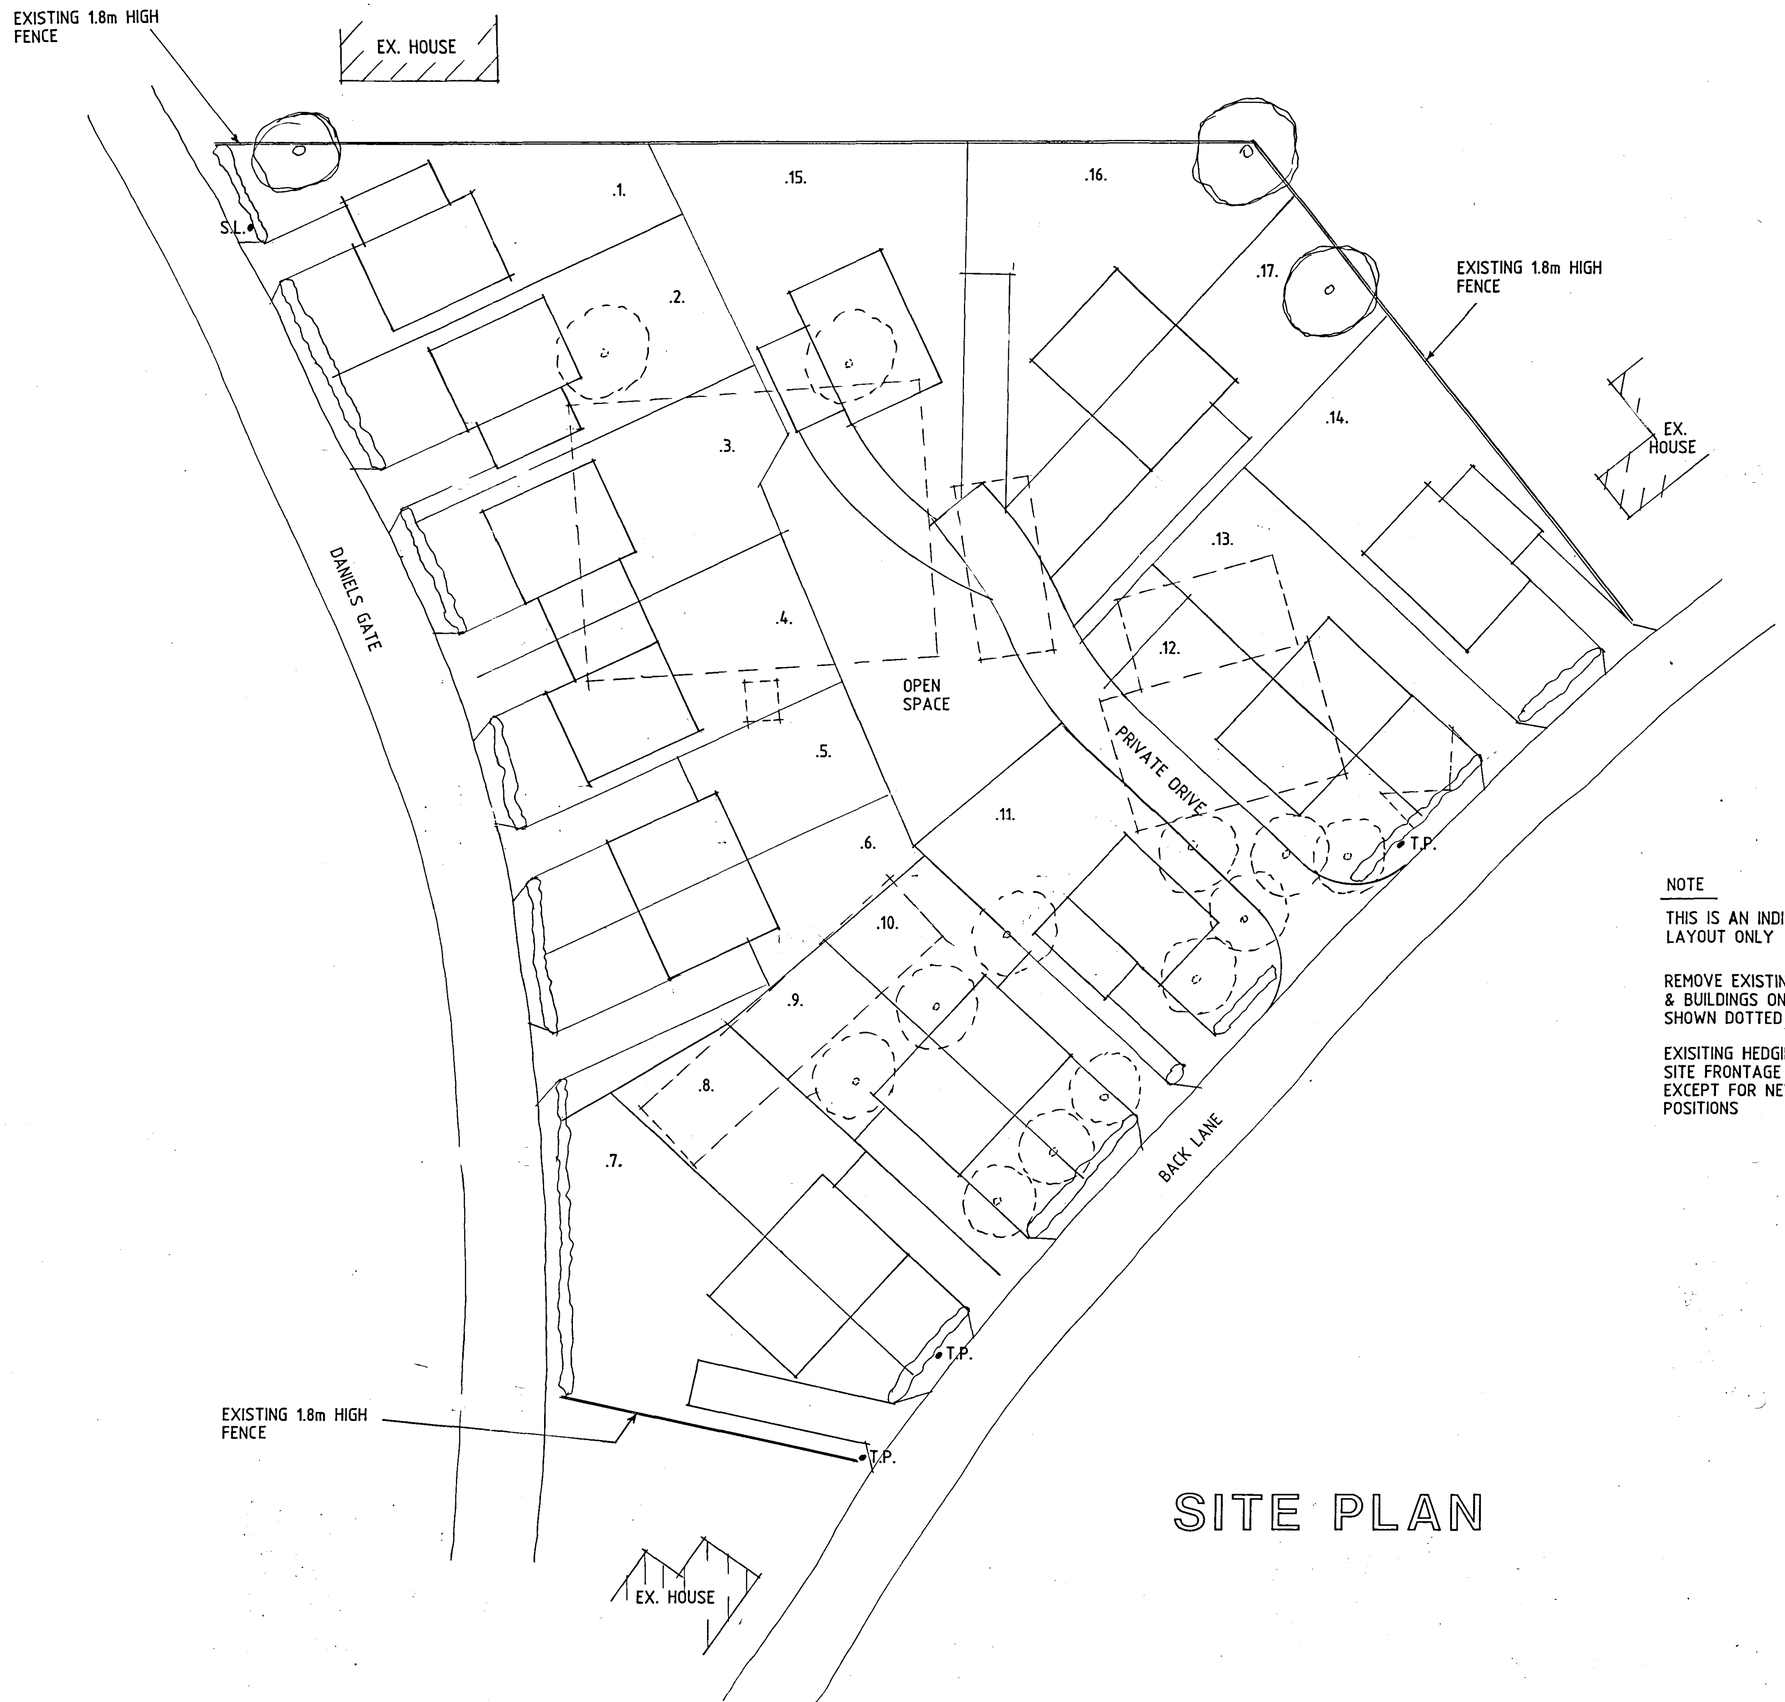


SITE PLAN

NOTE

THIS IS AN INDICATIVE LAYOUT ONLY

REMOVE EXISTING TREES & BUILDINGS ON SITE SHOWN DOTTED

EXISITING HEDGING TO SITE FRONTAGE TO REMAIN EXCEPT FOR NEW ACCESS POSITIONS

Status DESIGN
CONSULTANTS IN ARCHITECTURE & PLANNING

PROPOSED RESIDENTIAL DEVELOPMENT AT BACK LANE / DANIELS GATE, LONG SUTTON FOR

TRUSTEES OF C.H. CHAPMAN TRUST

1:200	SD07-014/1
APRIL-07	B.GILHAM

2 Edinburgh Walk, Holbeach, Spalding, Lincs. PE12 7AP
Tel: 01406 424343 Fax: 01406 490702