


NW Long Sutton

0 m 5 10 20 m
@ A 3 Scale 1:500

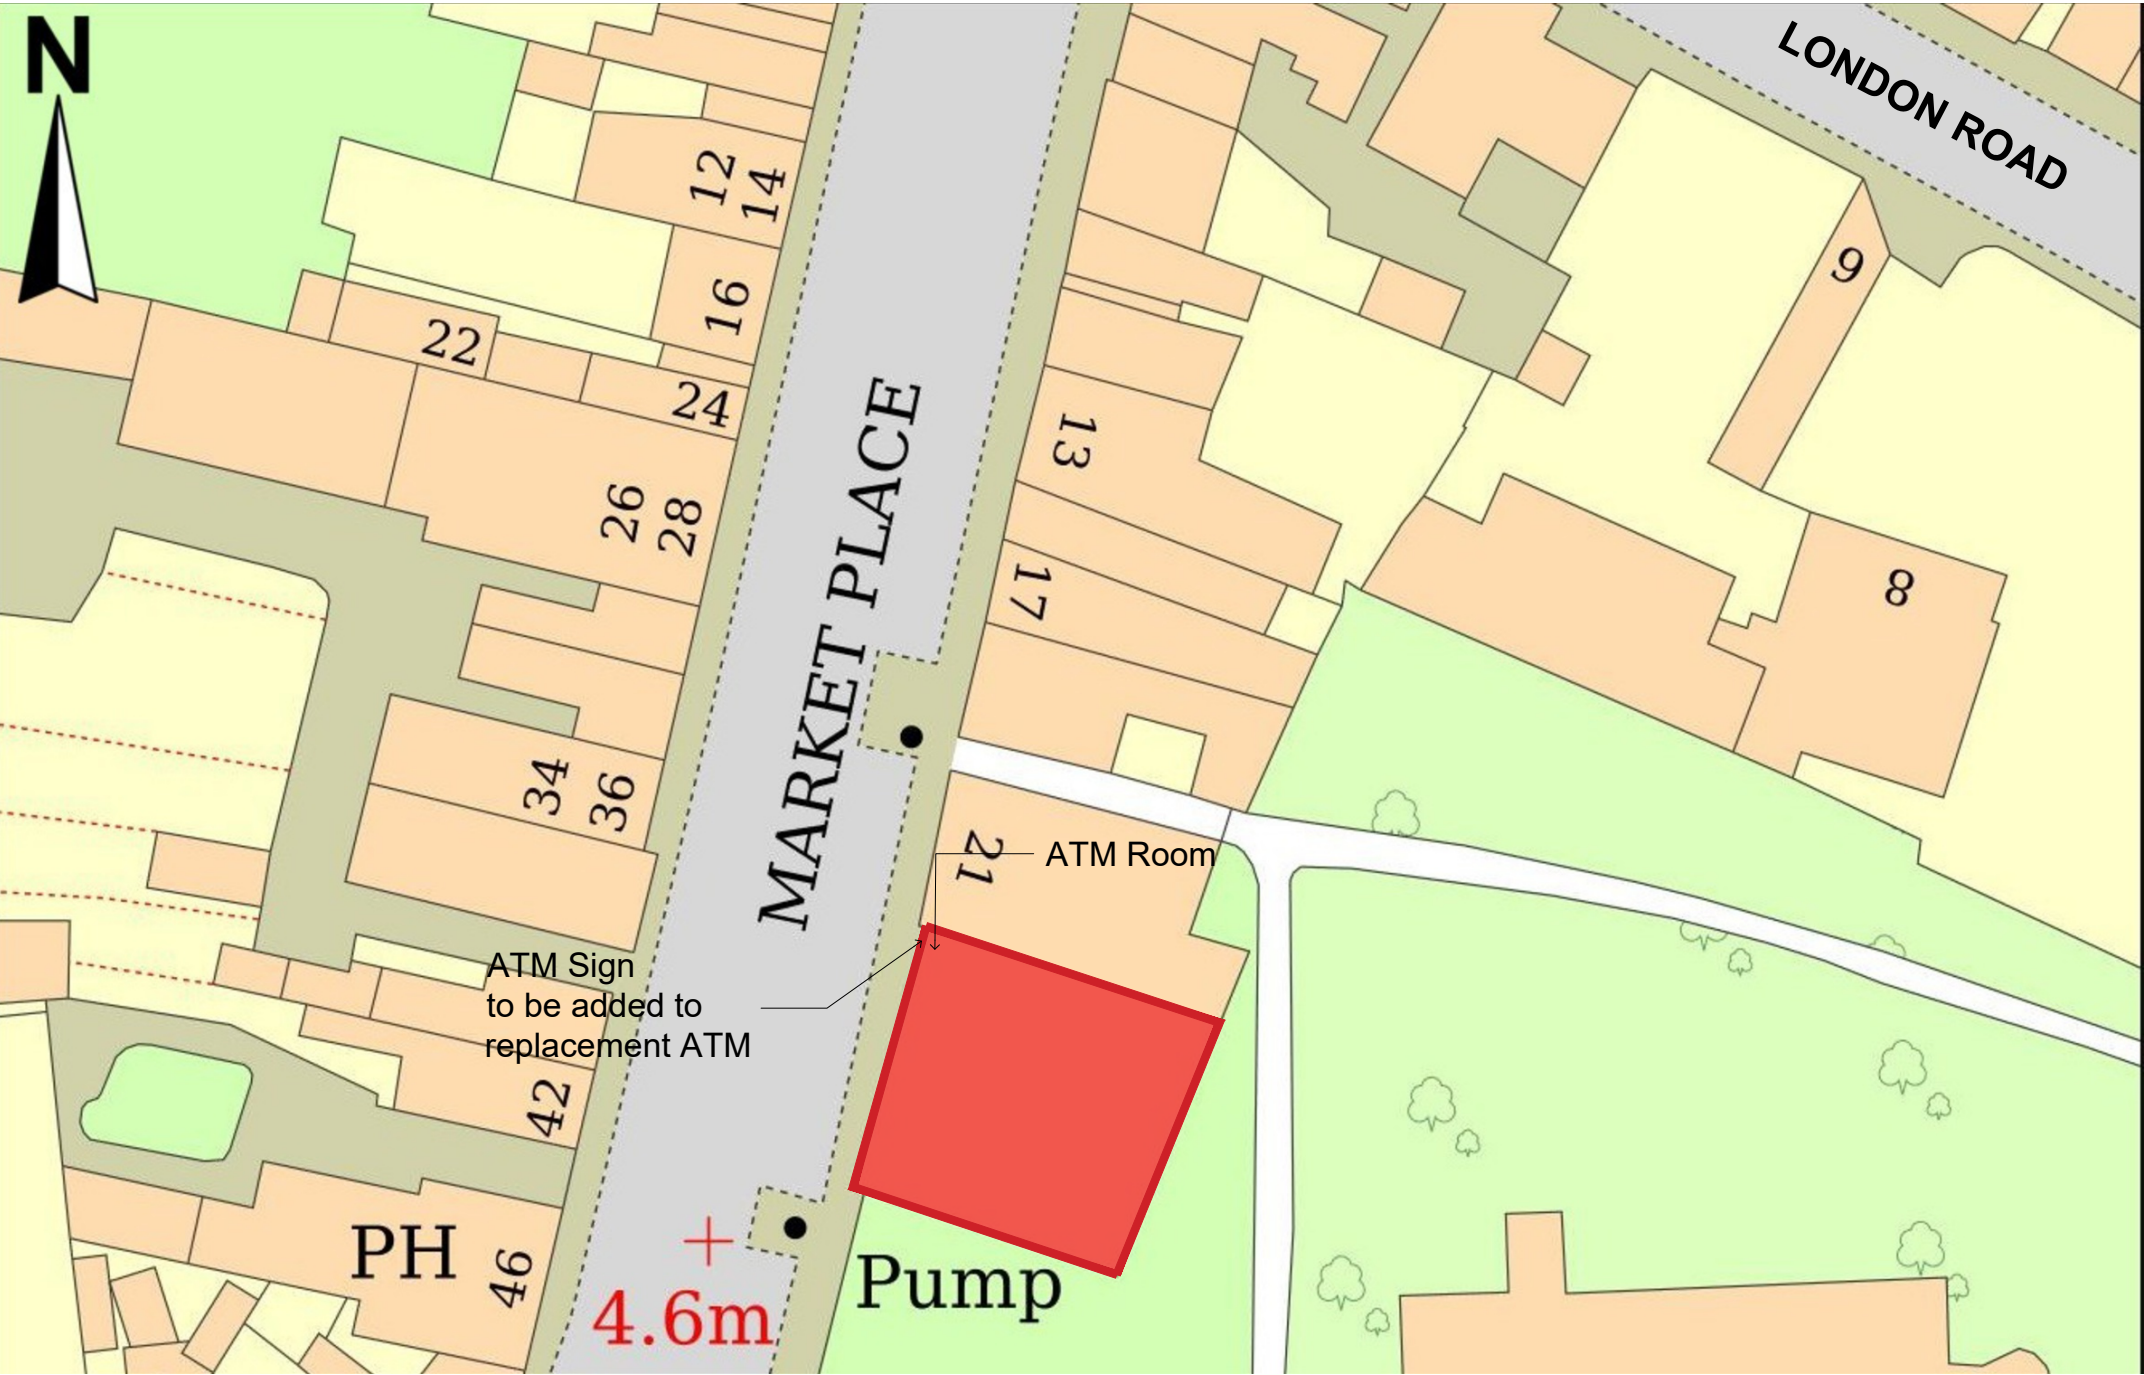

Existing & Proposed
Block Plan 1:500

This drawing is the copyright and property of NatWest Group plc. It must not be copied or published without written consent. Only scale from this drawing for planning consent purposes.

TATE STEVENSON ARCHITECTS LTD

STAZ

FILED

VERS

Unit 1 Rawdon Court
Moir
BT67 0LQ
Tel. +44 (0)28 9261 1222
Fax. +44 (0)28 9261 3834
E-mail studio@tatestevenson.com

MCL & H

McLaughlin & Harvey

NOTE:

rev	date	description	drawn	checked

NatWest Group

address
NW Long Sutton,
25 Market Place,
Long Sutton,
Spalding,
PE12 9JE

ref no. - sortcode -

description
SSTP Programme
Plan, Section & Elevations
SITE BLOCK PLAN

status
FEASIBILITY

IPMS1 - sgm -
IPMS2 - sgm -
IPMS3 - sgm -

scale 1:500 paper size A3 brand

dm - date DEC 24 chk - date DEC 24

drawing number 1206-16_50 D-04 rev.