




REV	DESCRIPTION	DATE
REV001	FOR REVIEW	11-11-2024

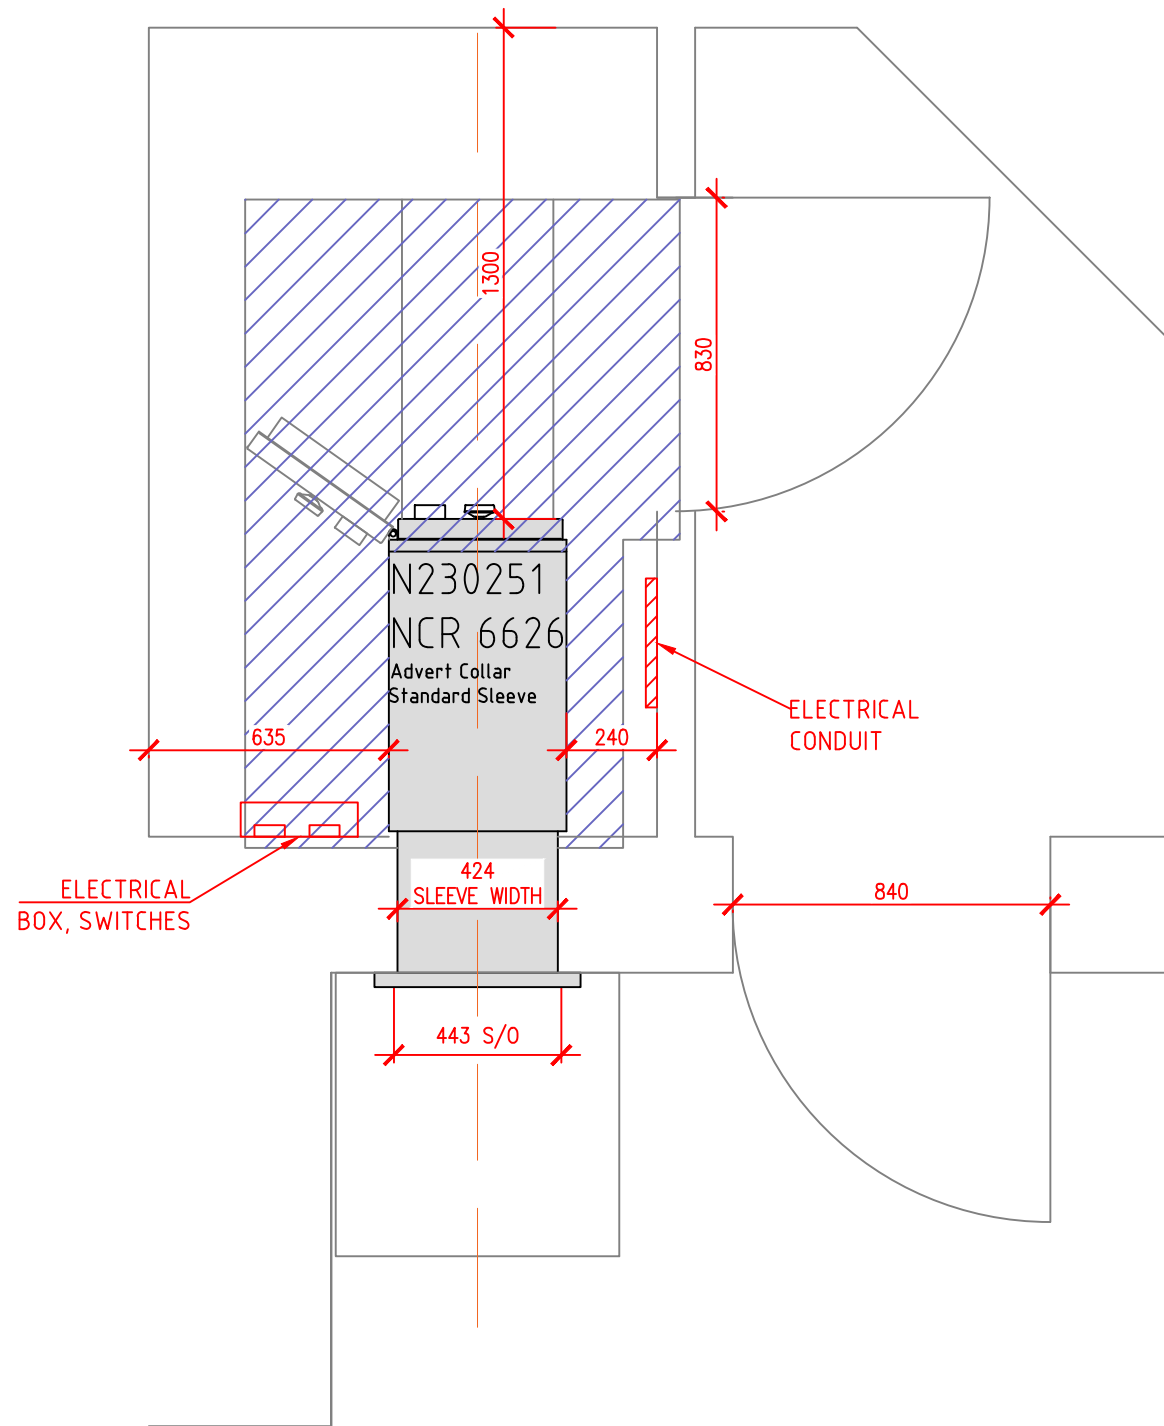


EXISTING ATM ROOM PLAN SCALE 1:20

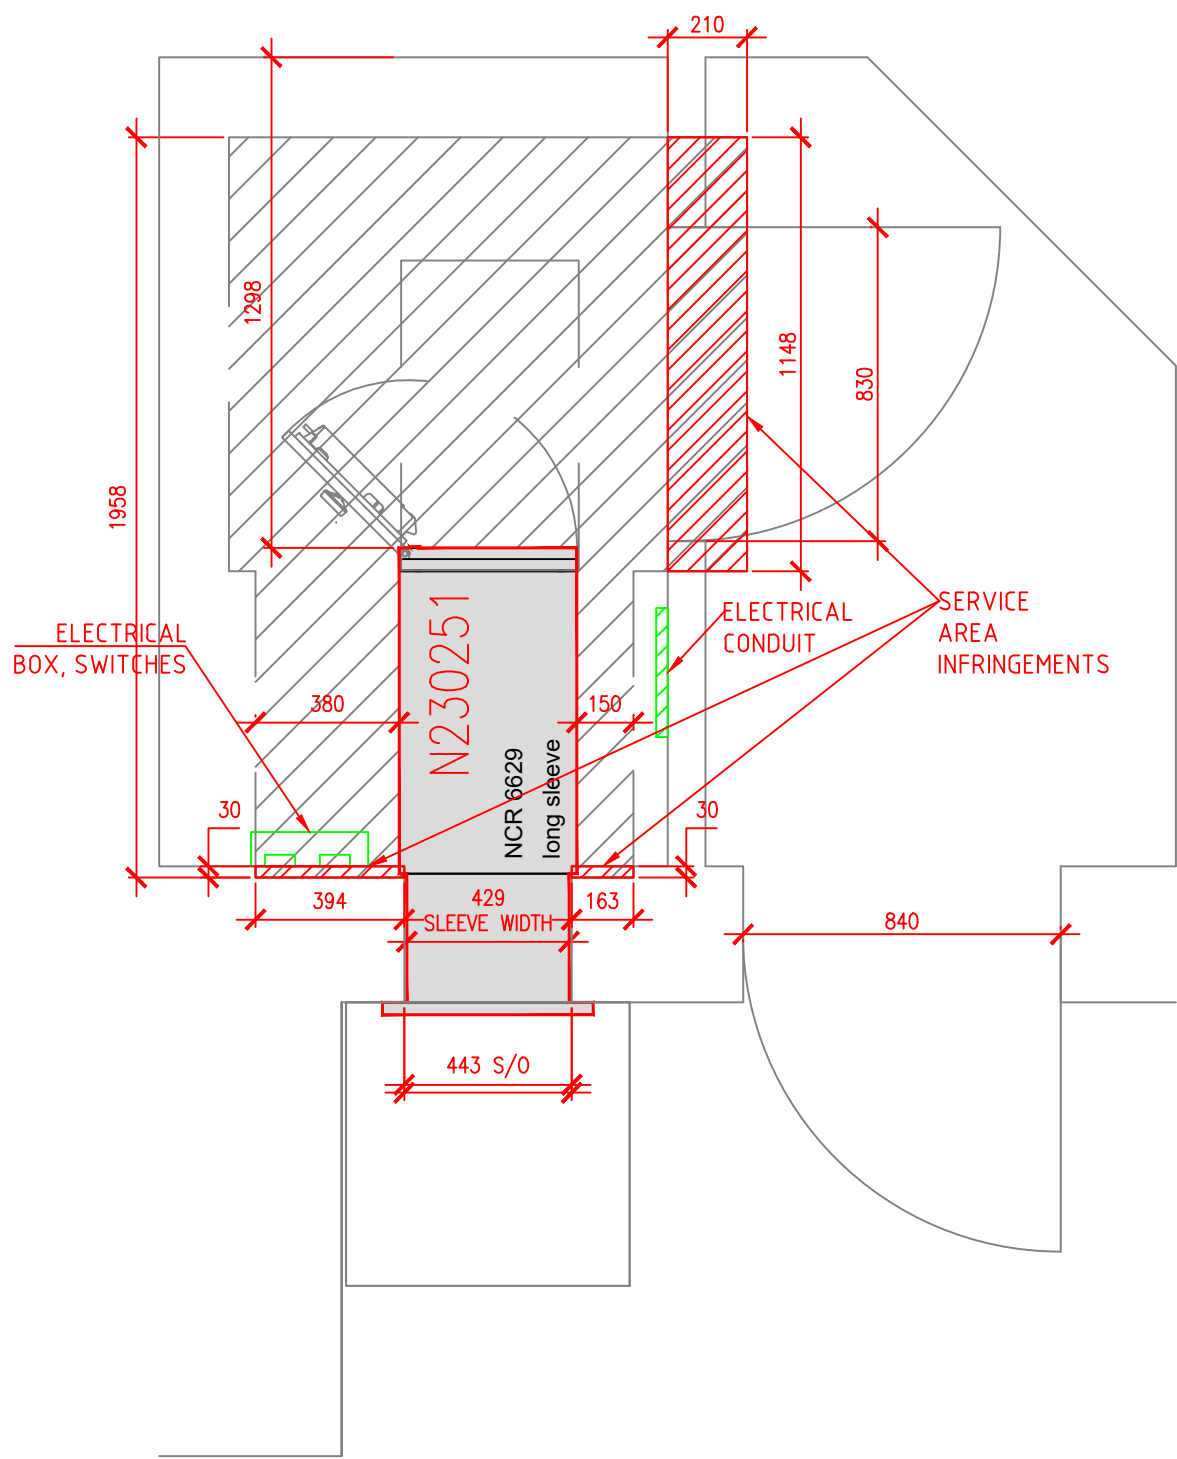


PROPOSED ATM ROOM PLAN SCALE 1:20

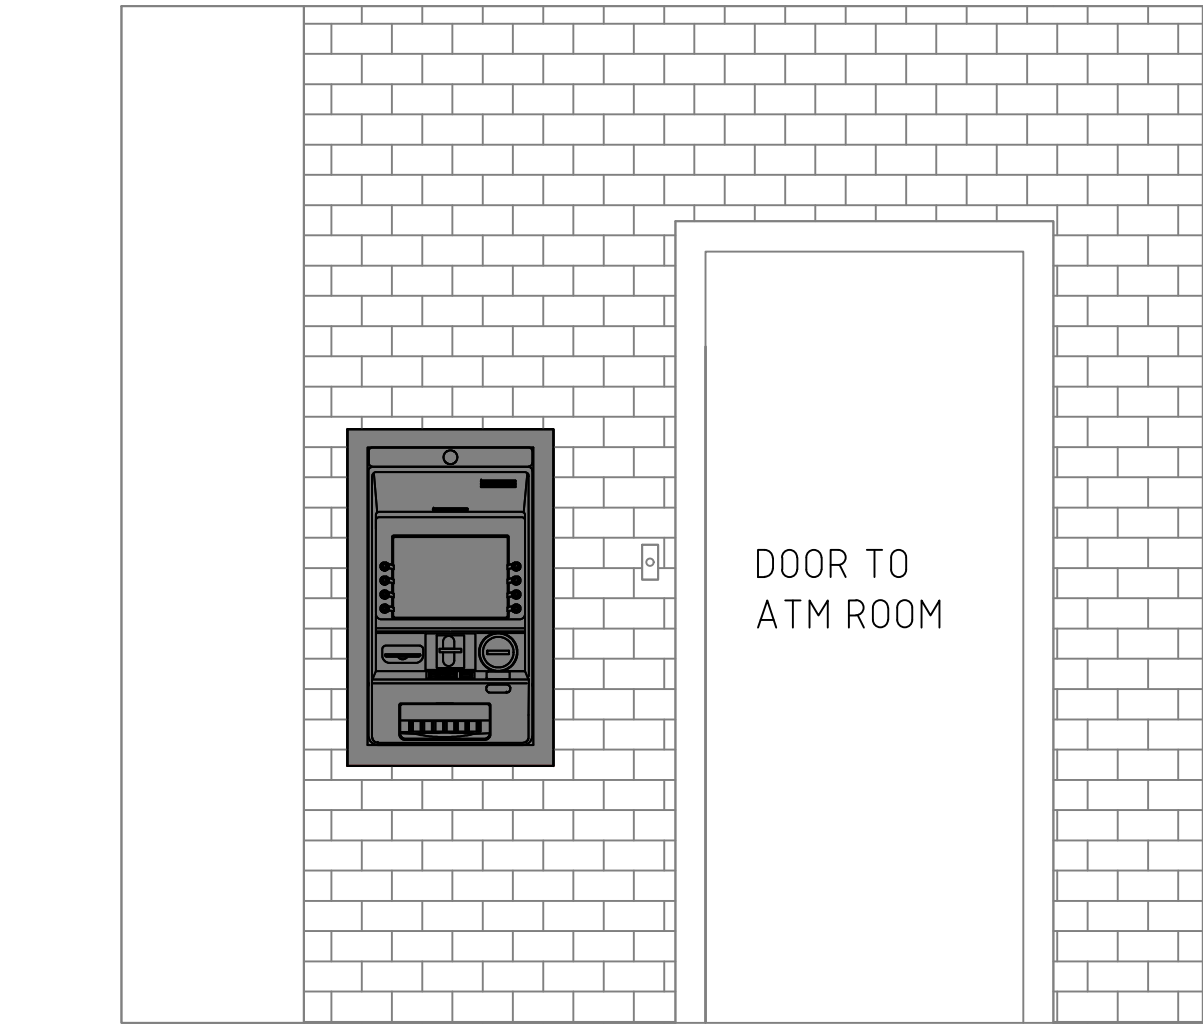


EXISTING EXTERNALS 1:20

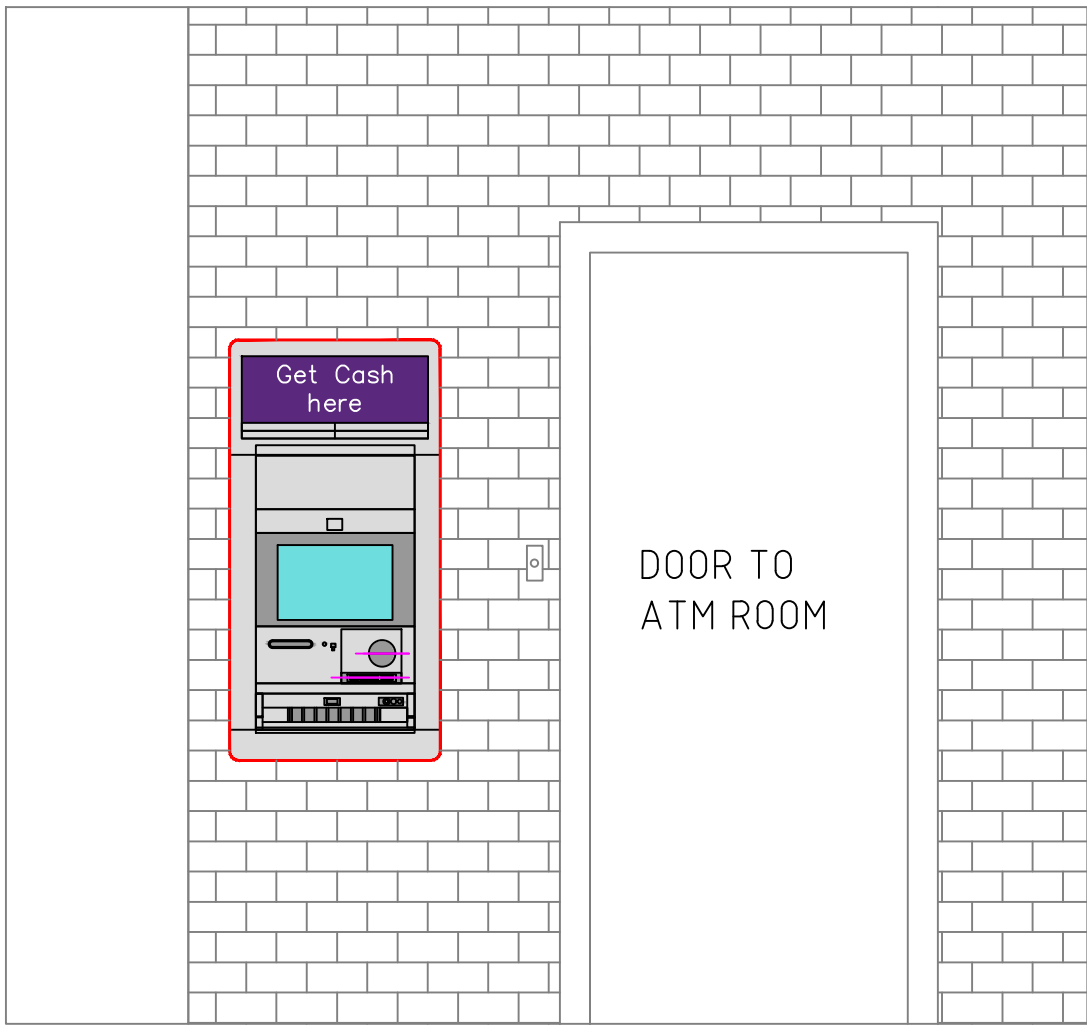


PROPOSED EXTERNALS 1:20

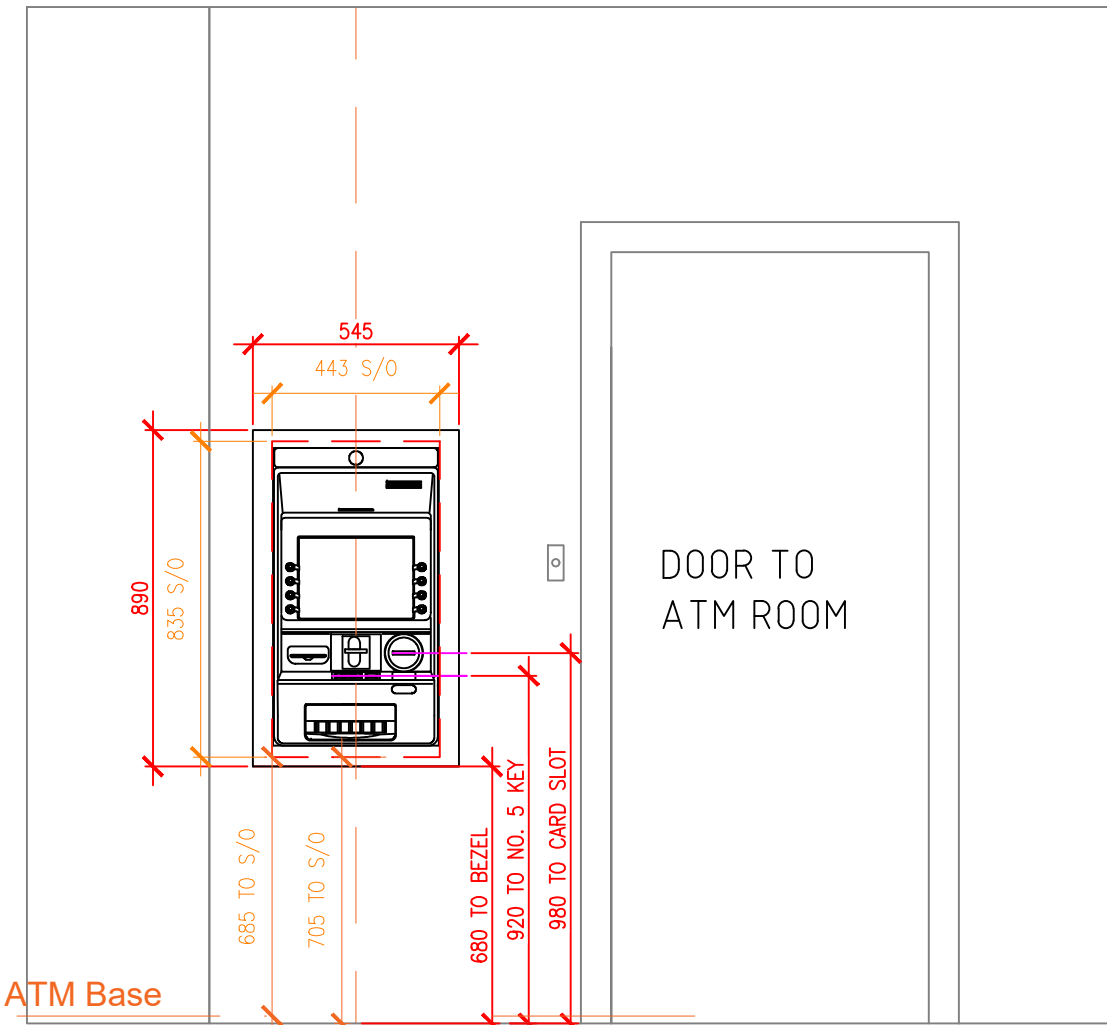


EXISTING ELEVATION WITH S/O 1:20

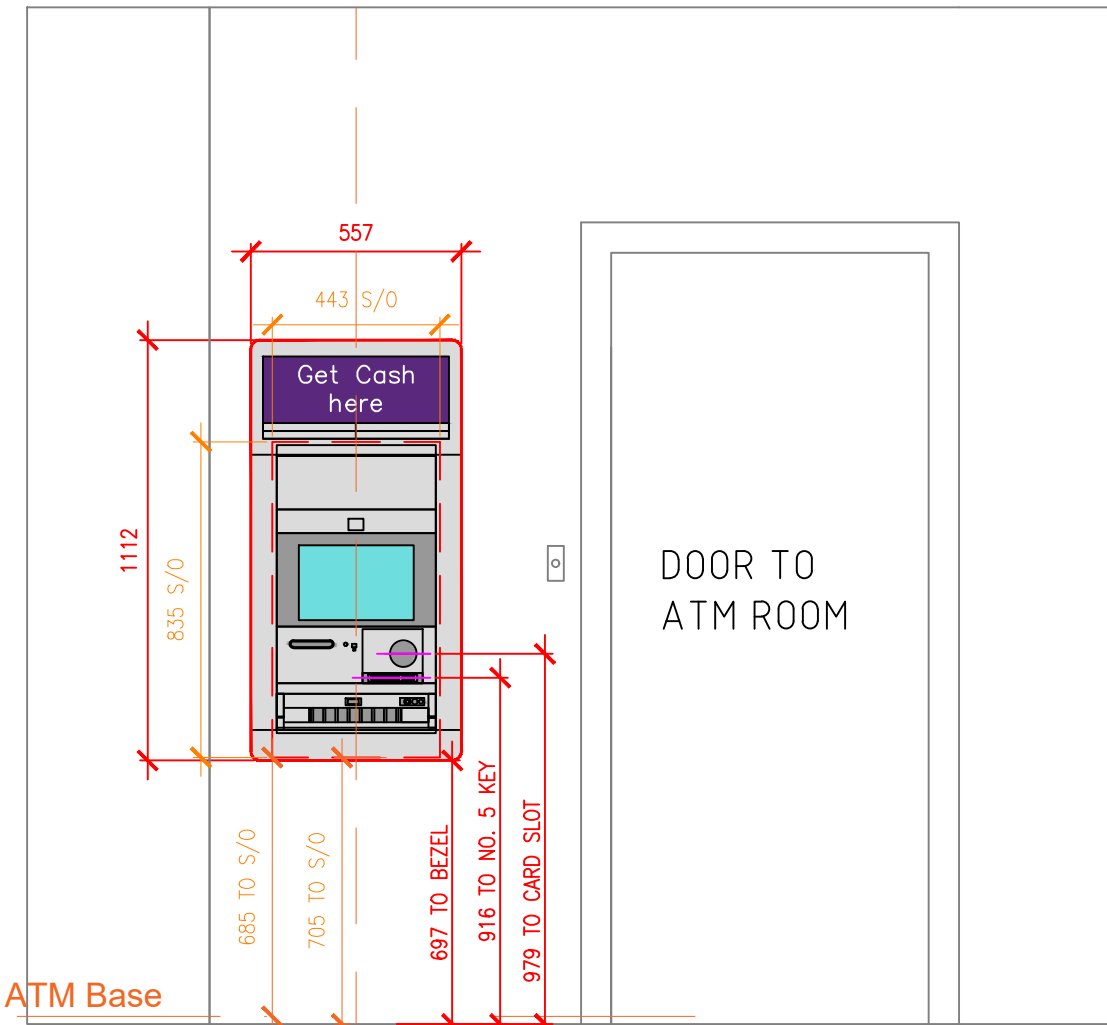

PROPOSED ELEVATION WITH S/O 1:20

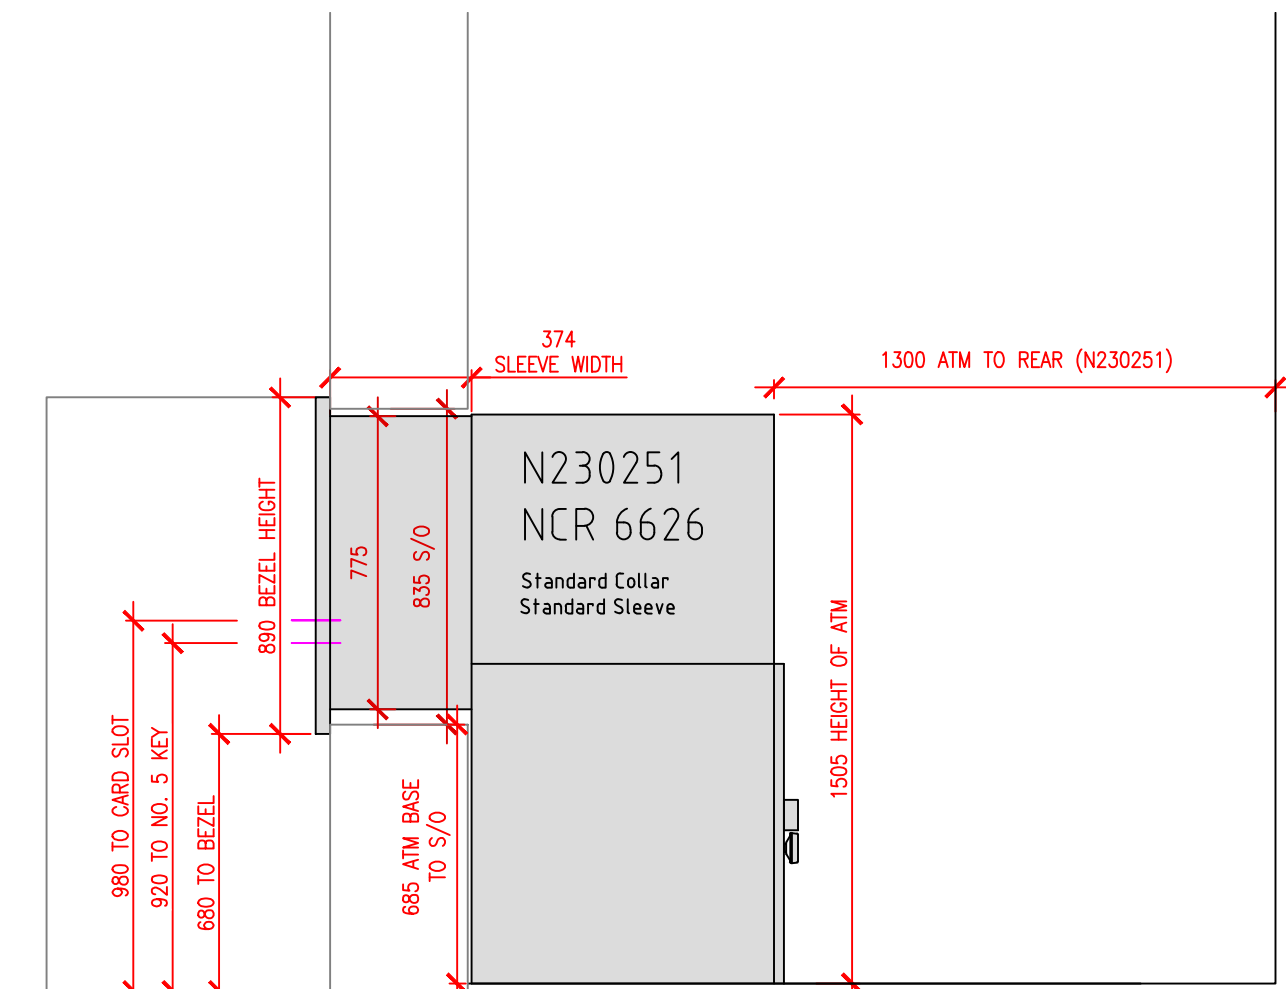

EXISTING SECTION 1:20

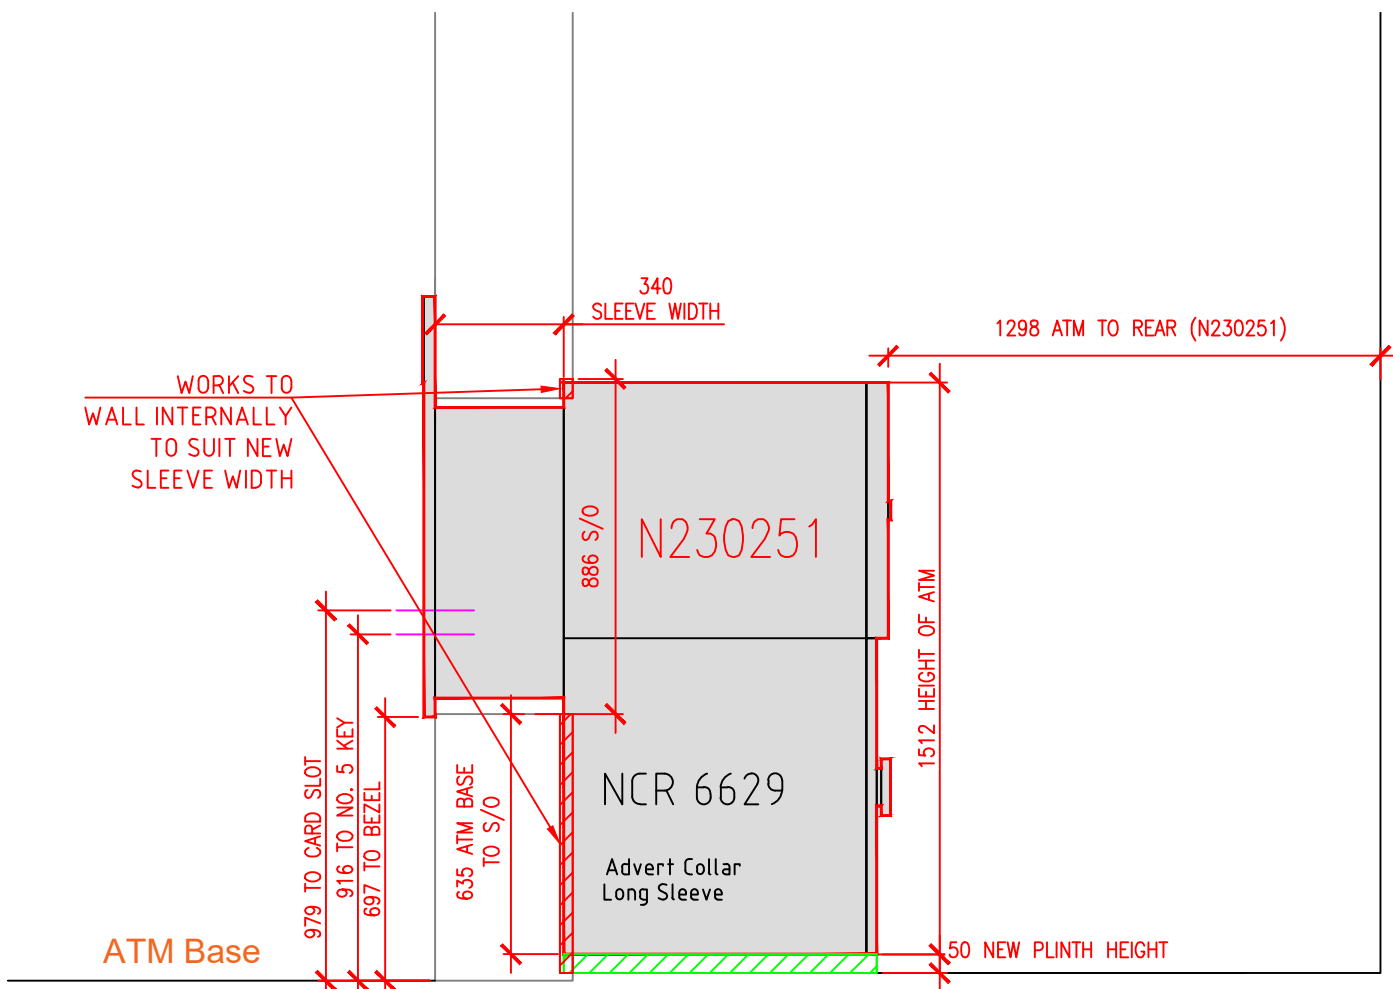

PROPOSED SECTION 1:20

TO BE READ IN CONJUNCTION WITH RELEVANT 'SITE PREPARATION DOCUMENT'

RELEVANT ARCHITECTURAL, ENGINEERS, M&E, AND SPECIALIST CONTRACTOR DRAWINGS AND SPECIFICATIONS. GENERAL NOTES:


THE CONTRACTOR IS RESPONSIBLE FOR CHECKING DIMENSIONS, TOLERANCES, AND REFERENCE. ANY DISCREPANCIES TO BE CHECKED WITH THE ARCHITECT BEFORE PROCEEDING WITH THE WORKS.

ALL NEW WORKS, PRODUCTS AND PROCESSES ARE TO BE IN ACCORDANCE WITH THE RELEVANT BUILDING REGULATIONS, BRITISH STANDARDS AND MANUFACTURERS GUIDANCE, DETAILS AND SPECIFICATIONS.

NO. 5 KEY HEIGHT SHOWN IS OPTIMUM SUBJECT TO SITE CONFIRMATION.

NOTES:

- EXTERNAL REMOVALS:
 - Contractor to review asbestos register in branch property file.
 - Disconnect power, alarm, data & IT from ATMs to be removed.
 - Remove existing ATMs & Plinths/Baseplates.
- PROPOSED:
 - Once existing ATM is removed, adjust existing aperture to anti-bandit specification, in line with aperture requirements for the new ATM.
 - All replacement ATMs to be positioned on centreline of existing removed device unless otherwise noted on this drawing.
 - Modify wall apertures as required
 - Reduce wall thickness as required
 - Install new plinths/Baseplates & ATMs
 - Install new collars/Tablets
 - Disconnect/reconnect data & power
 - Removal of floor by shown dimensions
- DECORATION & FINISHES:
 - All affected areas to be made good and finished to match existing, to contractors scope of works and NatWest Design Guide
- M&E & I.T.:
 - Install power and data to new ATM
- SECURITY:
 - Provide security alarms to new ATM

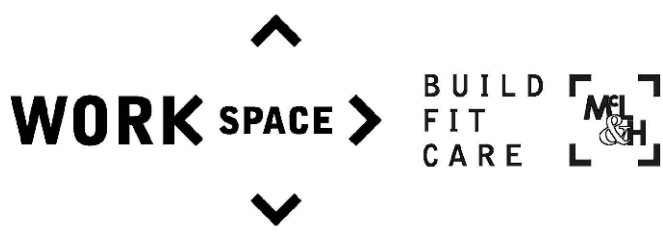

INFO@MCLHWORKSPACE.COM

MCLHWORKSPACE.COM

Heathfield House
Phoenix Crescent
Strathclyde Business Park
ML4 3NJ

Castleton House
15 Trench Road
Mallusk
BT36 4TY

Project:

LONG SUTTON

Description:

ATM REPLACEMENT

Job No.:	Scale:	Drawn by:	Status:	Date:
5560	AS-SHOWN	PS	PROPOSAL	11-11-2024

Drawing name:

5560-WKS-00009-050