


1054/98

10541/98

TROUGH LIGHT

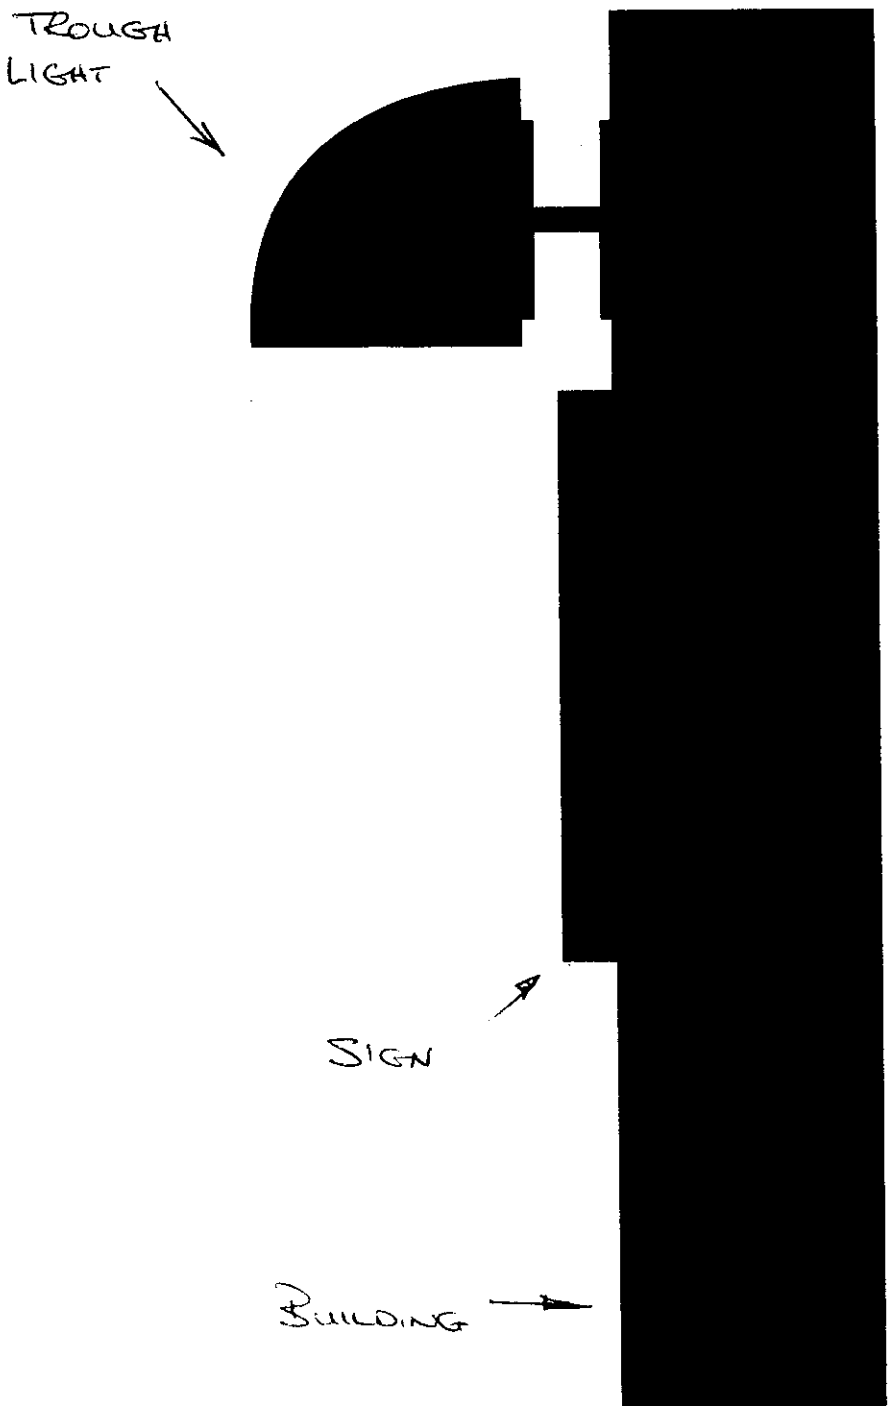

SIGN

H11/1054/98

Scale 1:25

BRIAN WALSGROVE
architectural services
3a LOW ROAD, DRAYTON
NORWICH NR8 6AA
Tel. & Fax: (01603) 861317

SOUTH HOLLAND DC
HOUSING & PLANNING
27 OCT 1998
Ref: 1054/98





Front Elevation

PROPOSED SIGNAGE

6m long x 450mm deep black painted timber sign board with attached white vinyl lettering.
Black aluminium trough light over

H11/1054/98