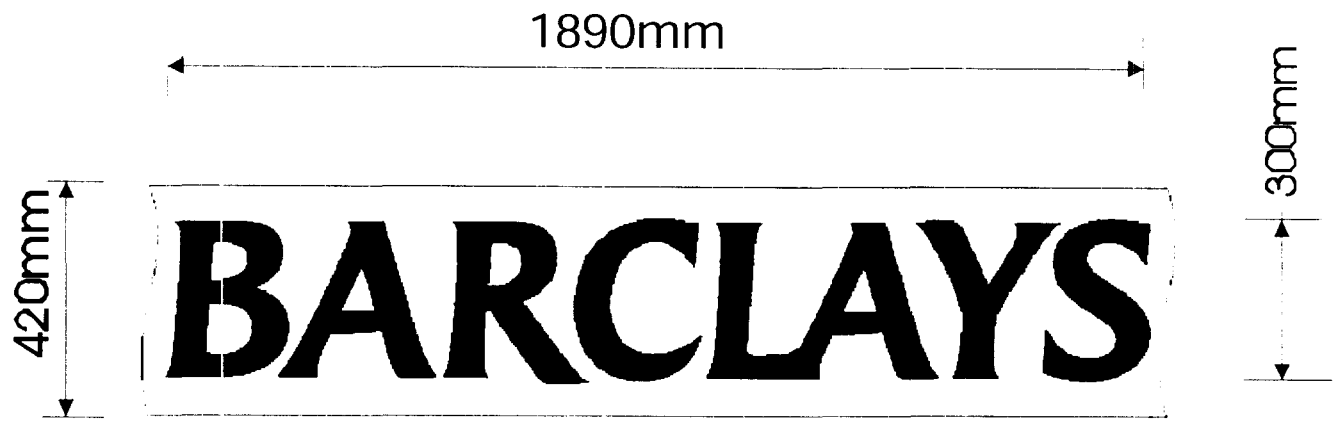


FRONT ELEVATION


Construction:

2mmaluminiumfacepanelsstencil cutwithtexts

1.5mmaluminiumsigncase

3mmblue621acrylicbackingpanel tostencils

3mm2415opalacrylicdownlighter diffuserpanels

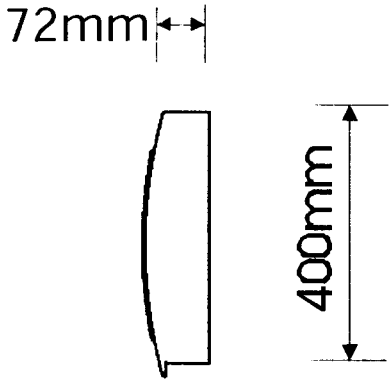

SIDE ELEVATION

STRIDETREGLOWN
ArchitectureTownPlanningInteriorDesignBuildingSurveyingGraphicDesign
PromenadeHouse,ThePromenade,CliftonDown,Bristol8S83NE
Tel:(0117)9743271Fax:(0117)9745207

PROJECT: BarclaysBank PLC, Network2000					
DRAWINGTITLE: 420Fascia Sign					DRAWNON: CORELDRAWV7
SCALE: N.T.S	DATE: April00	DRAWN: YG	CHK: JK	DRAWINGNUMBER: 4338-FASCIA420	REV:



Existing Front Elevation



Proposed Front Elevation


Notes:

420mm light strip fascia sign.
600mm diameter projecting Eagle Globe.

BARCLAYS BANK **LONG SUTTON** 37 MARKET PLACE, PE12 9JD	BARCLAYS BANK PLC, GROUP PROPERTY SERVICES, CAPITAL PROJECTS	**RMJM** Cambridge The Old Rectory, Church Lane, Fulbourn, Cambridge CB1 5EP Telephone 01223 881881 Facsimile 01223 881611 Email: cambridge@rmjm.co.uk	RMJM

ANC: 807805 **RMJM: 1934-19-23**


SOUTH HOLLAND DC
HOUSING & PLANNING
25 AUG 2000
Ref: 105/00

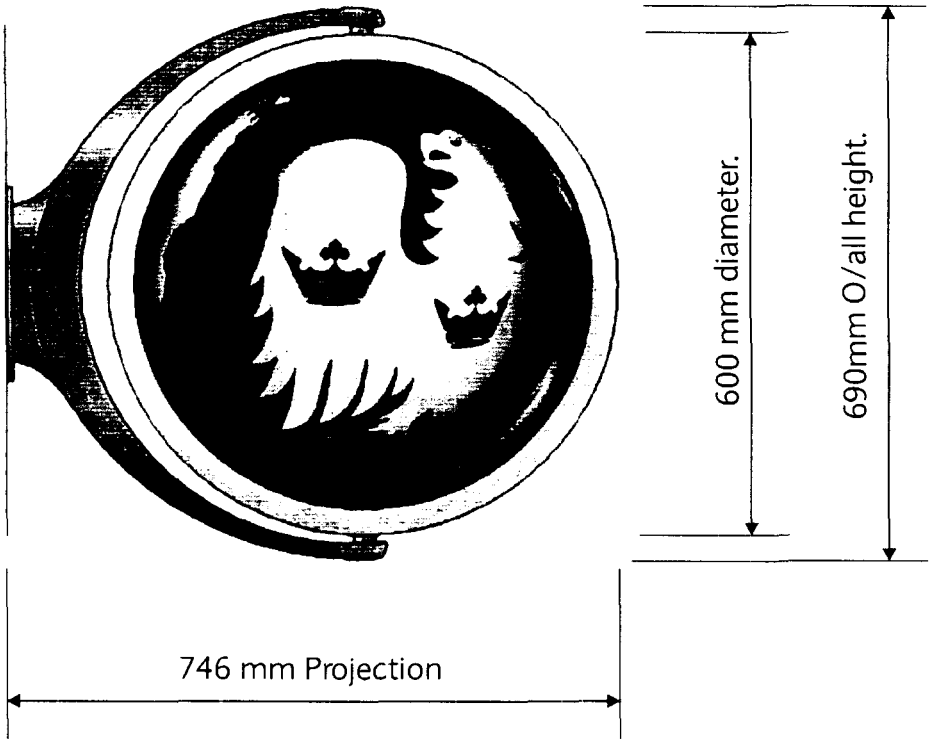

SIDE ELEVATION

Construction:
Bracket: GRP housing over steel frame finished in Silver RAL9007(Metalic zinc).
Globe: Clear acrylic facing panels with screen print to inside. Outer edge band of aluminium finished in RAL9006 (Light metalic zinc).

Illumination:
static illumination
250 cd/m²

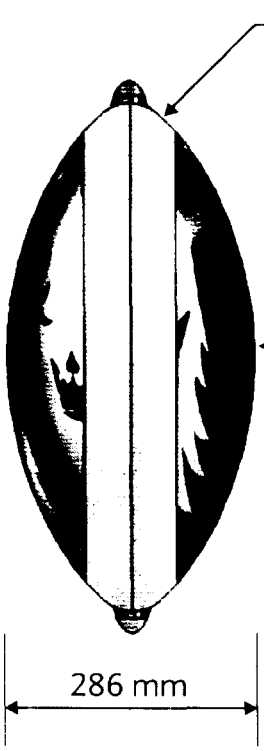

Ref: 1056/00
DETERMINED

FRONT ELEVATION

STRIDE TREGLOWN

PROJECT
Barclays Bank PLC, Network 2000

DRAWING TITLE
600 Globe Sign

DRAWN ON CORELDRAW V7

SCALE	DATE	DRAWN	CHK	DRAWING NUMBER	REV
N.T.S	April 00	IS	JK	4338 - GLOBE 600	



Existing Front Elevation



Proposed Front Elevation

1056/00

Notes:

400mm Individual Illuminated Letters centred over frontage set onto existing fascia
600mm diameter Illuminated projecting Eagle Globe.

BARCLAYS BANK LONG SUTTON **37 MARKET PLACE,** **PE12 9JD**	**BARCLAYS BANK PLC,** **GROUP PROPERTY SERVICES,** **CAPITAL PROJECTS**	**RMJM Cambridge** **The Old Rectory,** **Church Lane,** **Fulbourn, Cambridge** **CB1 5EP** **Telephone 01223 881881** **Facsimile 01223 881611** **Email:** **cambridge@rmjm.co.uk**	RMJM


ANC: 807805

RMJM: 1934-19-23 REV A.

ANC: 807805		RMJM: 1934-19-23 REV A	

10561/00

BARCLAYS BANK PLC. 37 MARKET PLACE, LONG SUTTON, LINCS. PE12 9JD

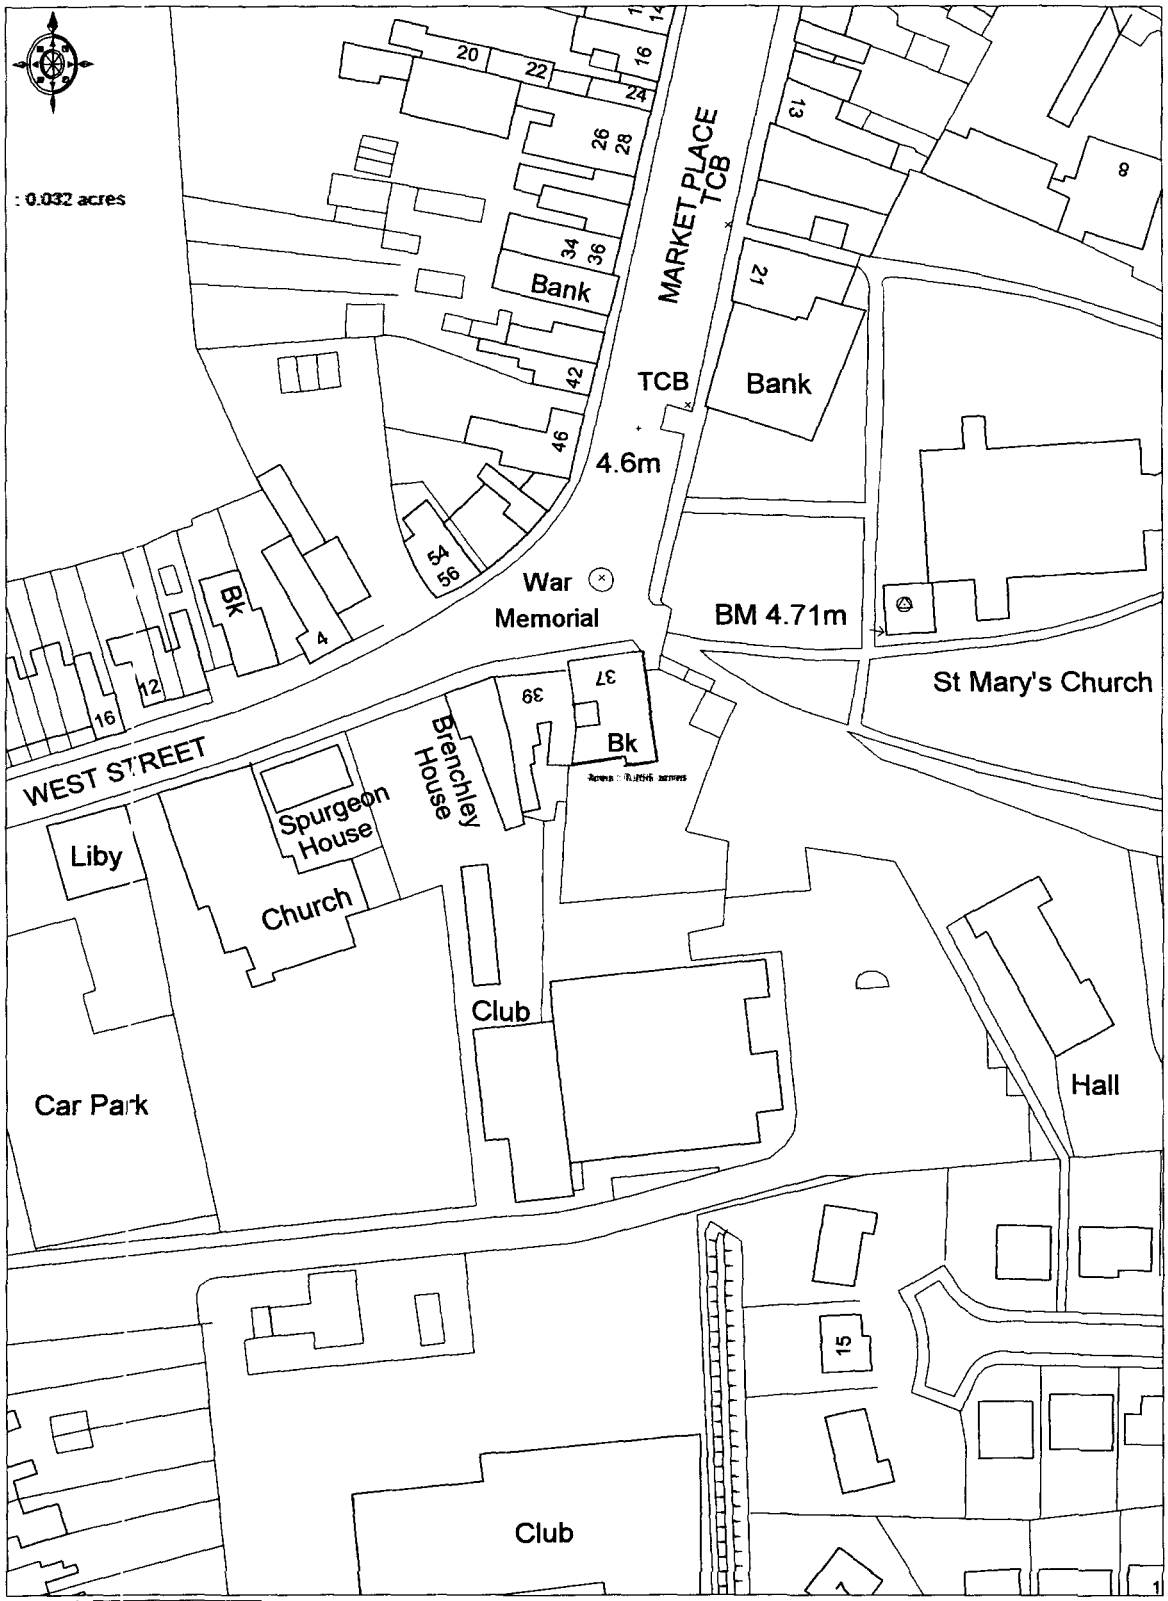

© Crown copyright 2000 All rights reserved. Based on Ordnance Survey digital data Survey Scale - 1:2500 Plotted Scale - 1:1250
(Scales other than at Survey Scale should not be used for accurate measurement). Business occupancy data ©2000 Thomson Directories Ltd.

DONALDSONS
70 JERMYN STREET
LONDON
SW1Y 6PE

1056/00