

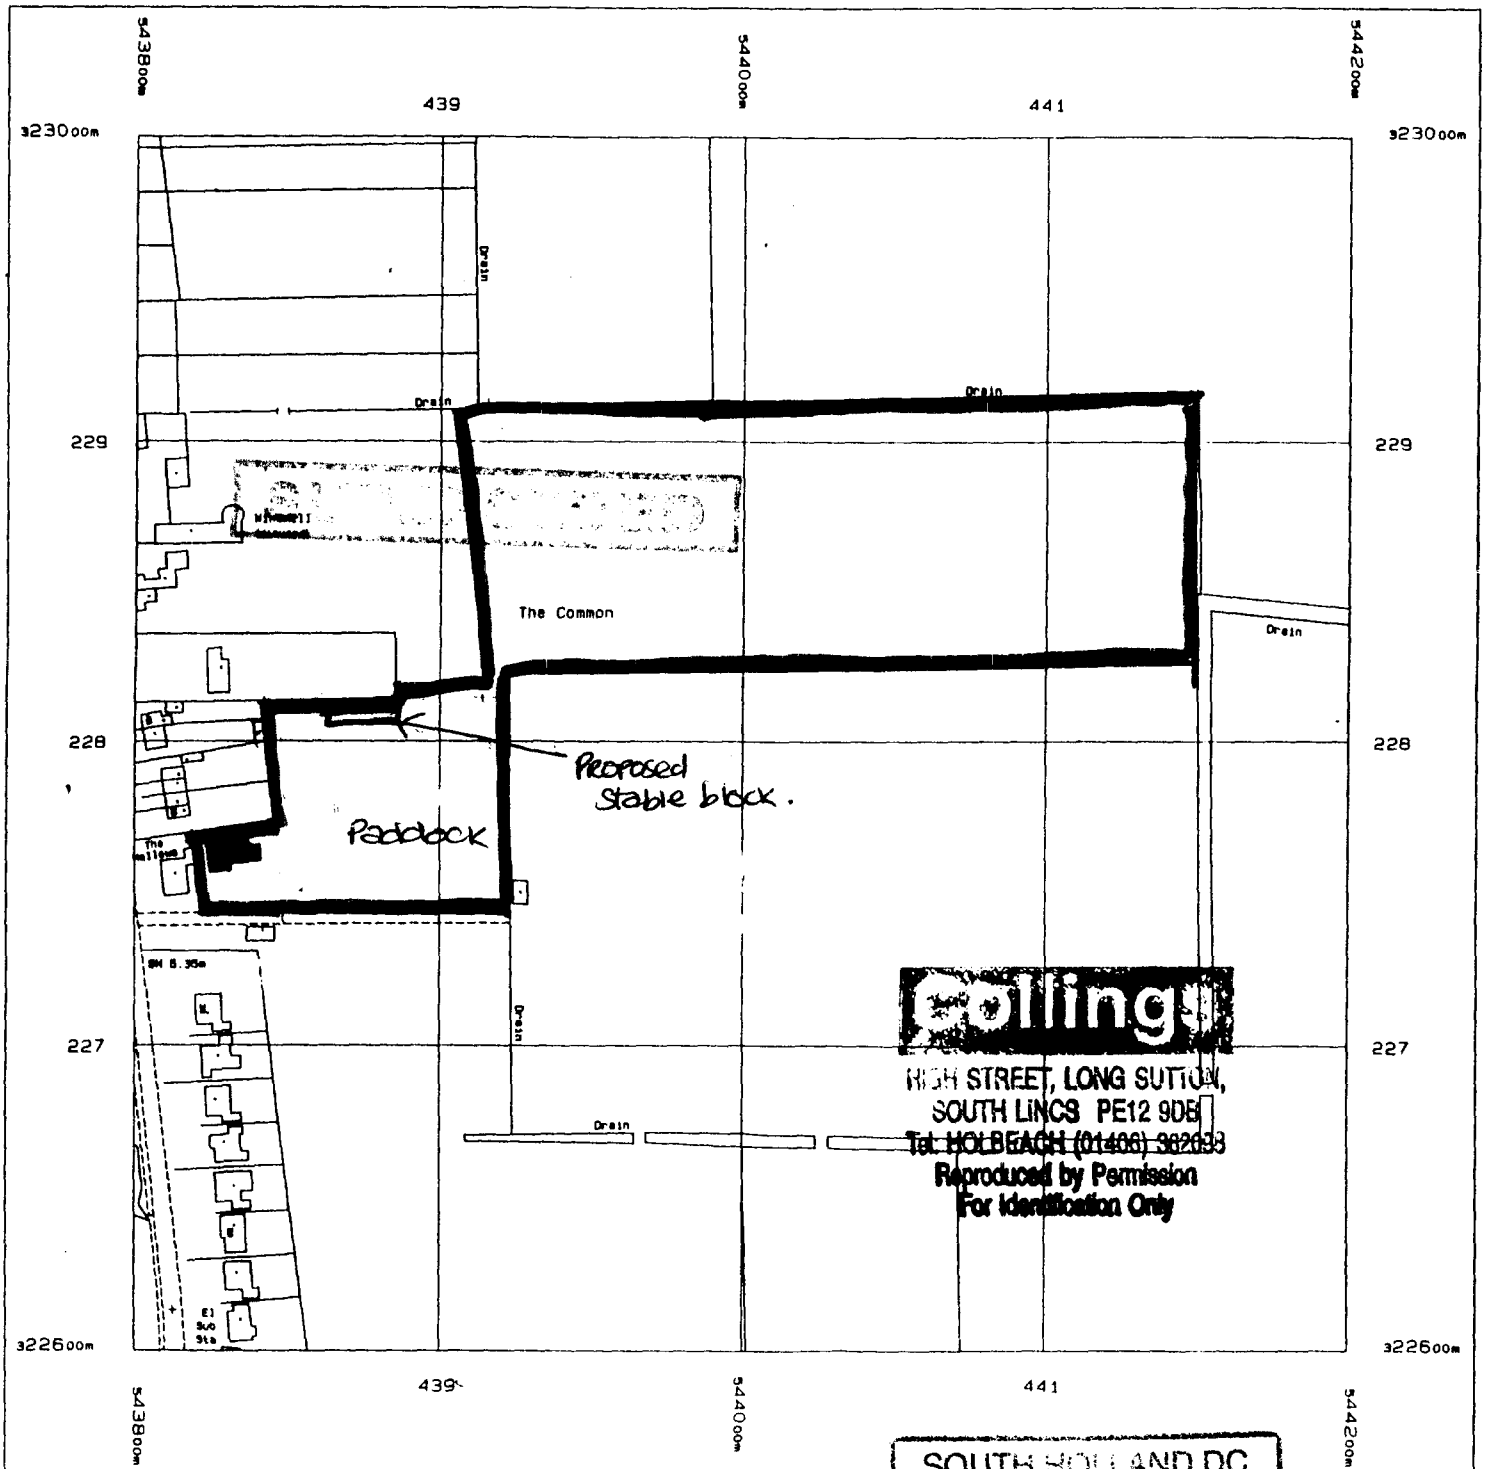


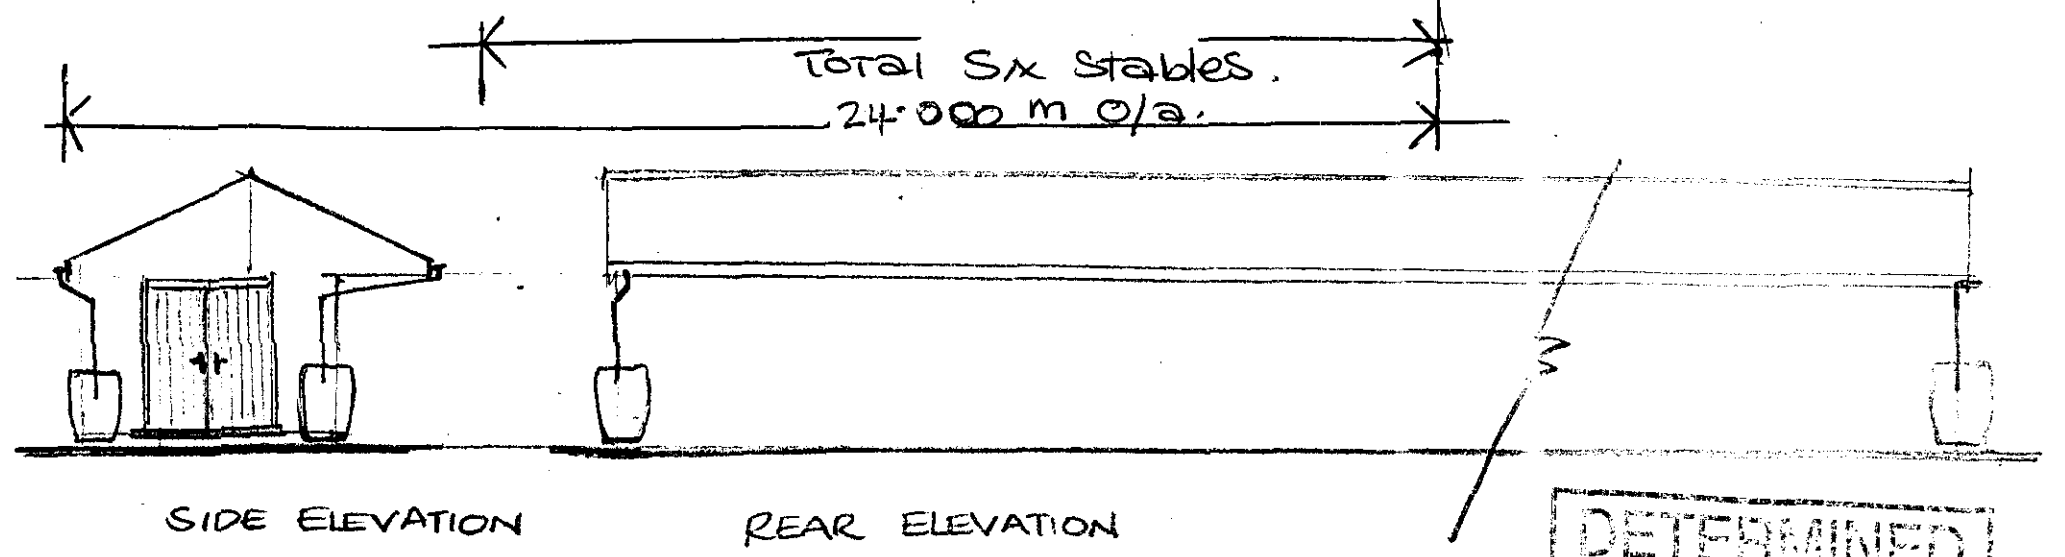

Collingwood
HIGH STREET, LONG SUTTON,
SOUTH Lincs PE12 9DE
Tel: HOLBEACH (01406) 382433
Reproduced by Permission
For Identification Only


SOUTH HOLLAND DC
HOUSING & PLANNING
03 SEP 2001
Ref: 1063101

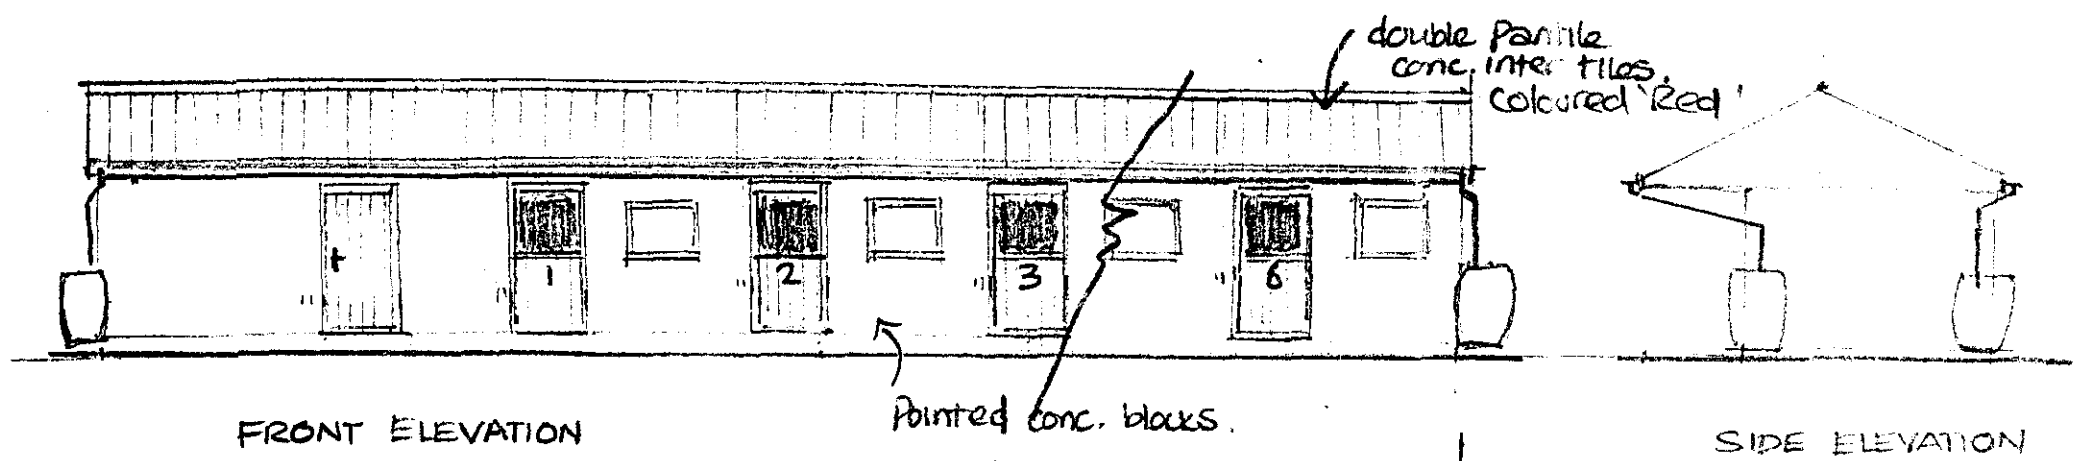

DETERMINED
PLAN

Scale 1:100


FOOD STORE
TACK ROOM
6 STABLE UNITS

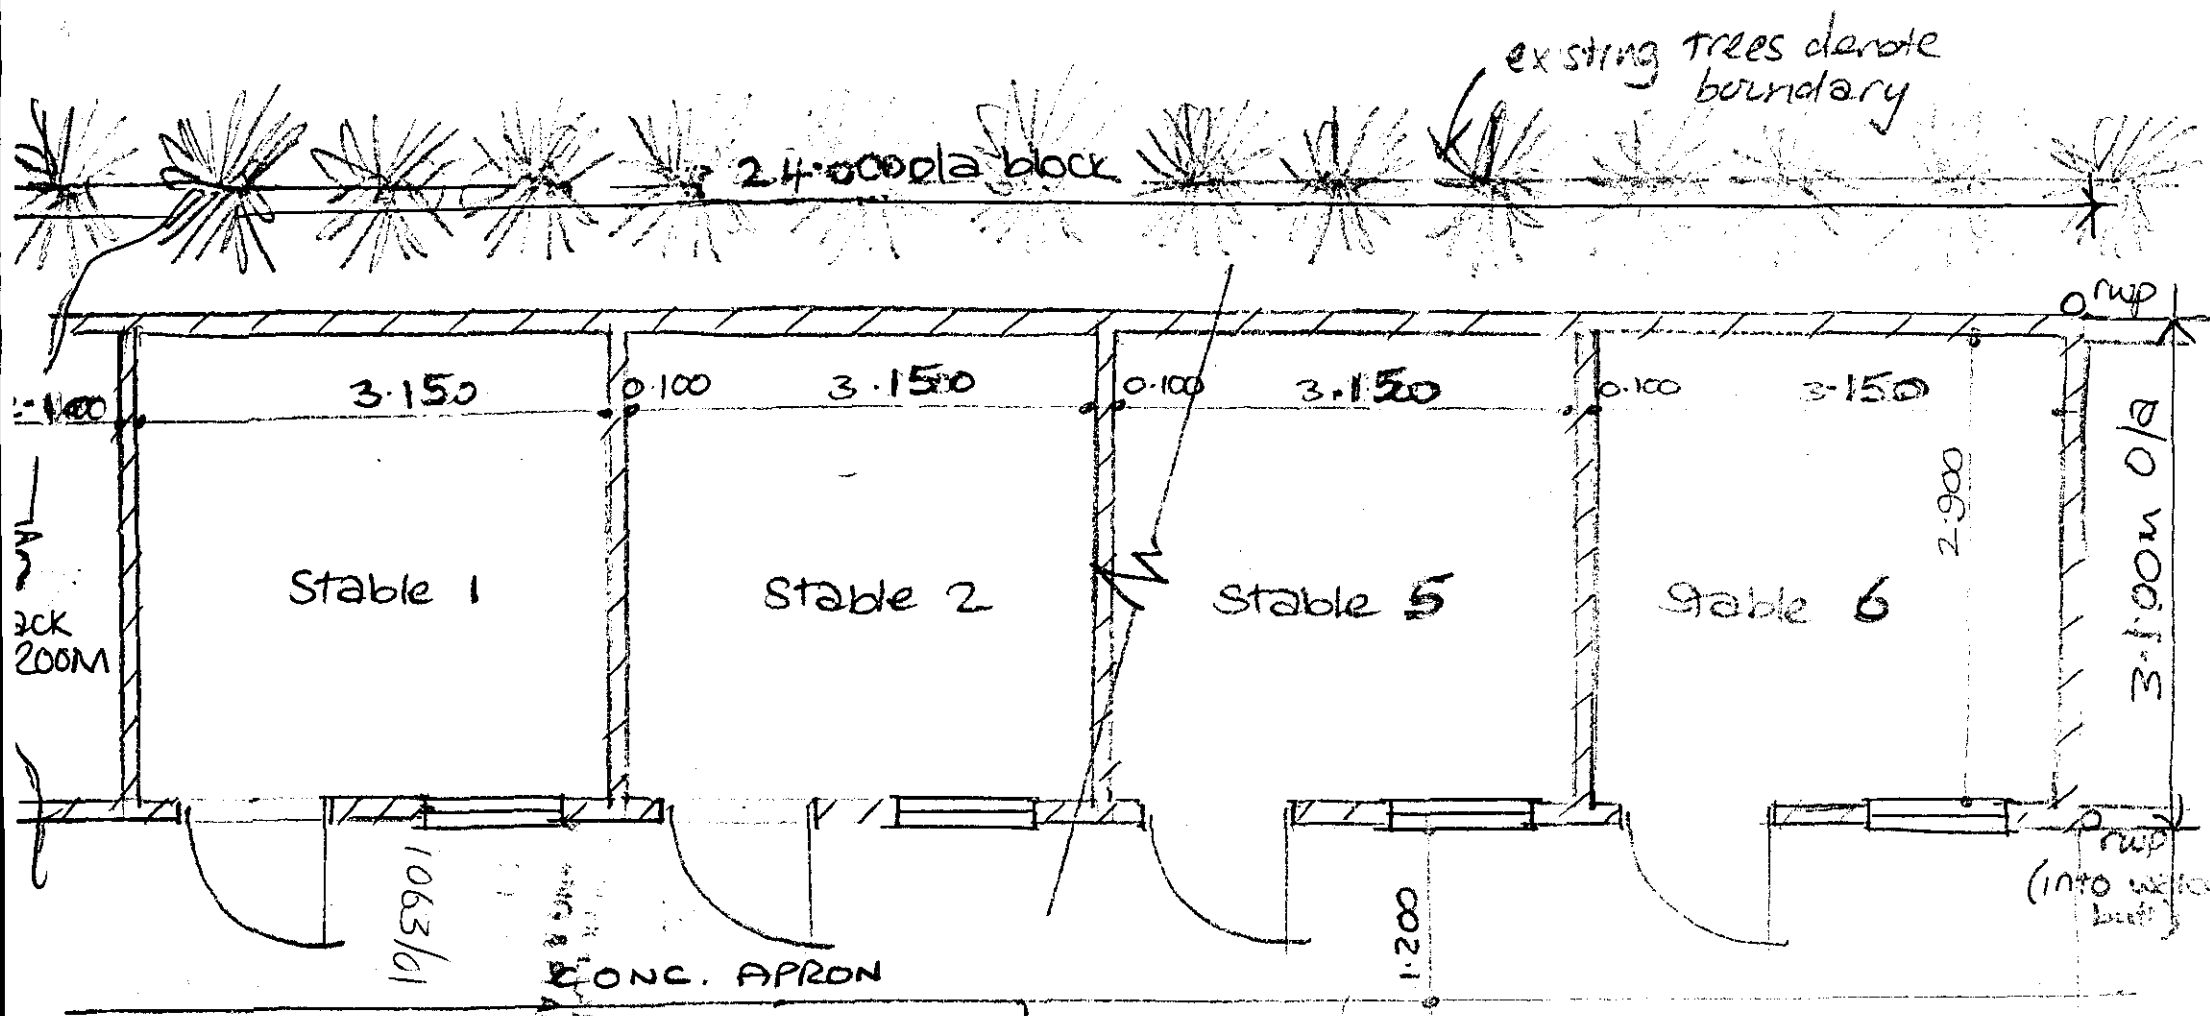

Plan View
Scale 1:50


Stable block
to comprise
TACK ROOM
FOOD STORE
Six STABLES.

Project: Proposed Stable block
Land at Rear
'Millstones'
Roman Bank.
LONG SUTTON.
Lincs.
Client: MR C.W. O'CONNOR

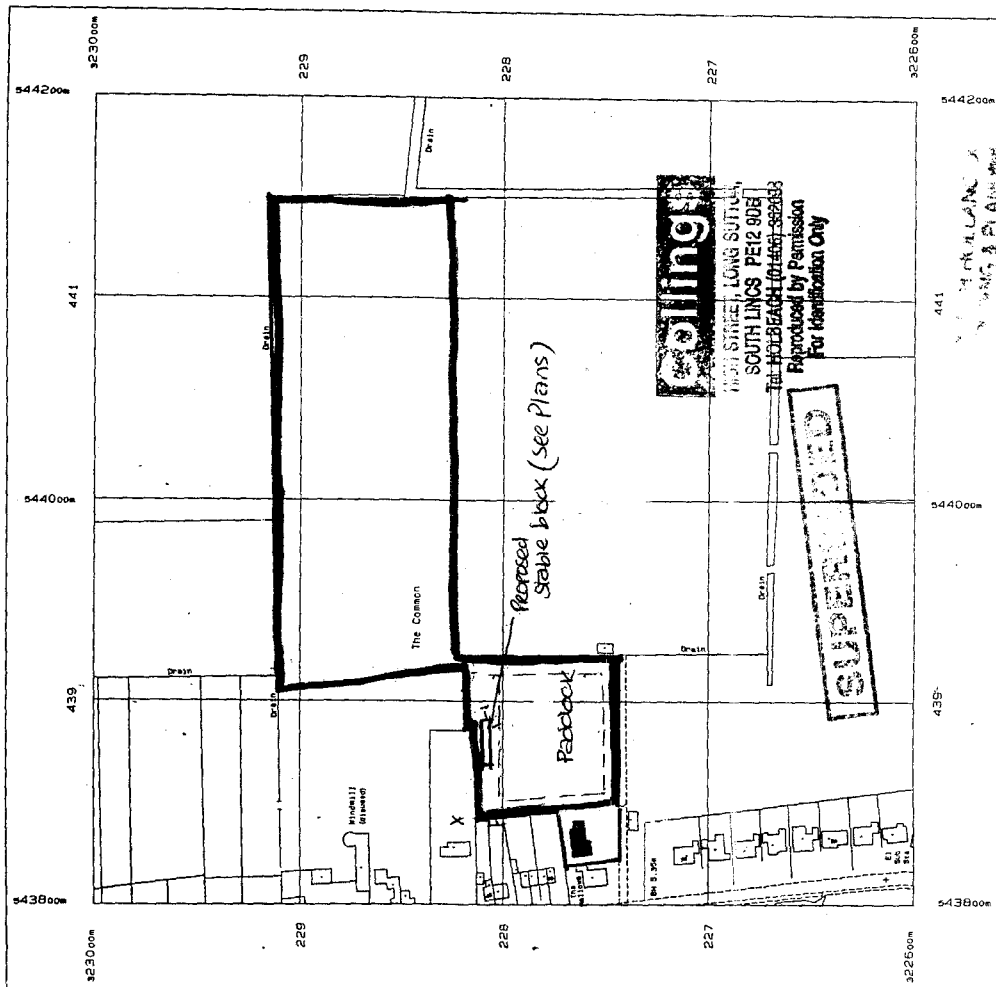

Scale 1:2500.

1063/01

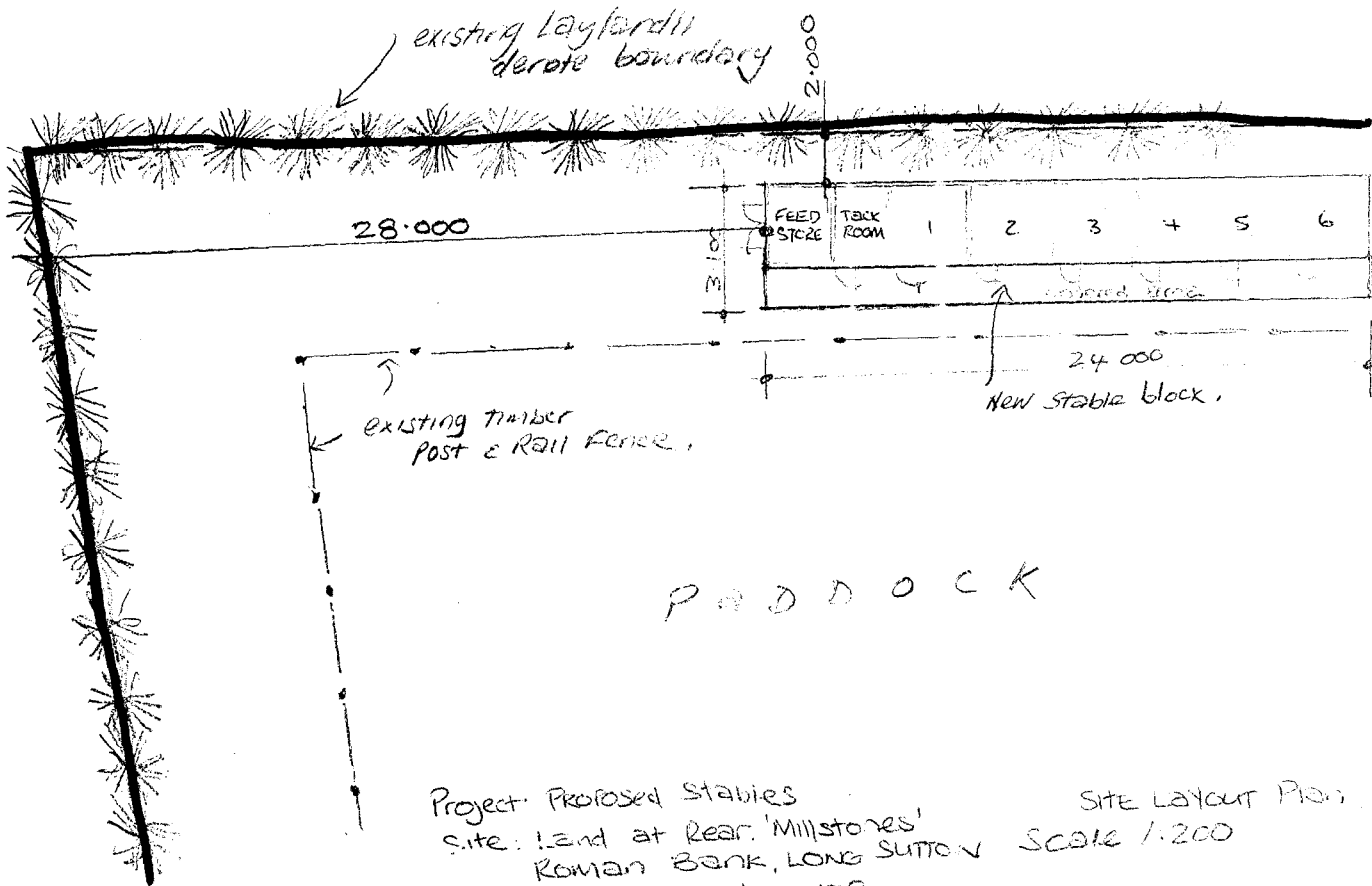

Project: Proposed Stables
Site: Land at Rear 'Millstones'
Roman Bank, Long Sutton
Client: MR C.W. O'CONNOR.
Scale 1:200
SITE LAYOUT PLAN