


LONG SUTTON

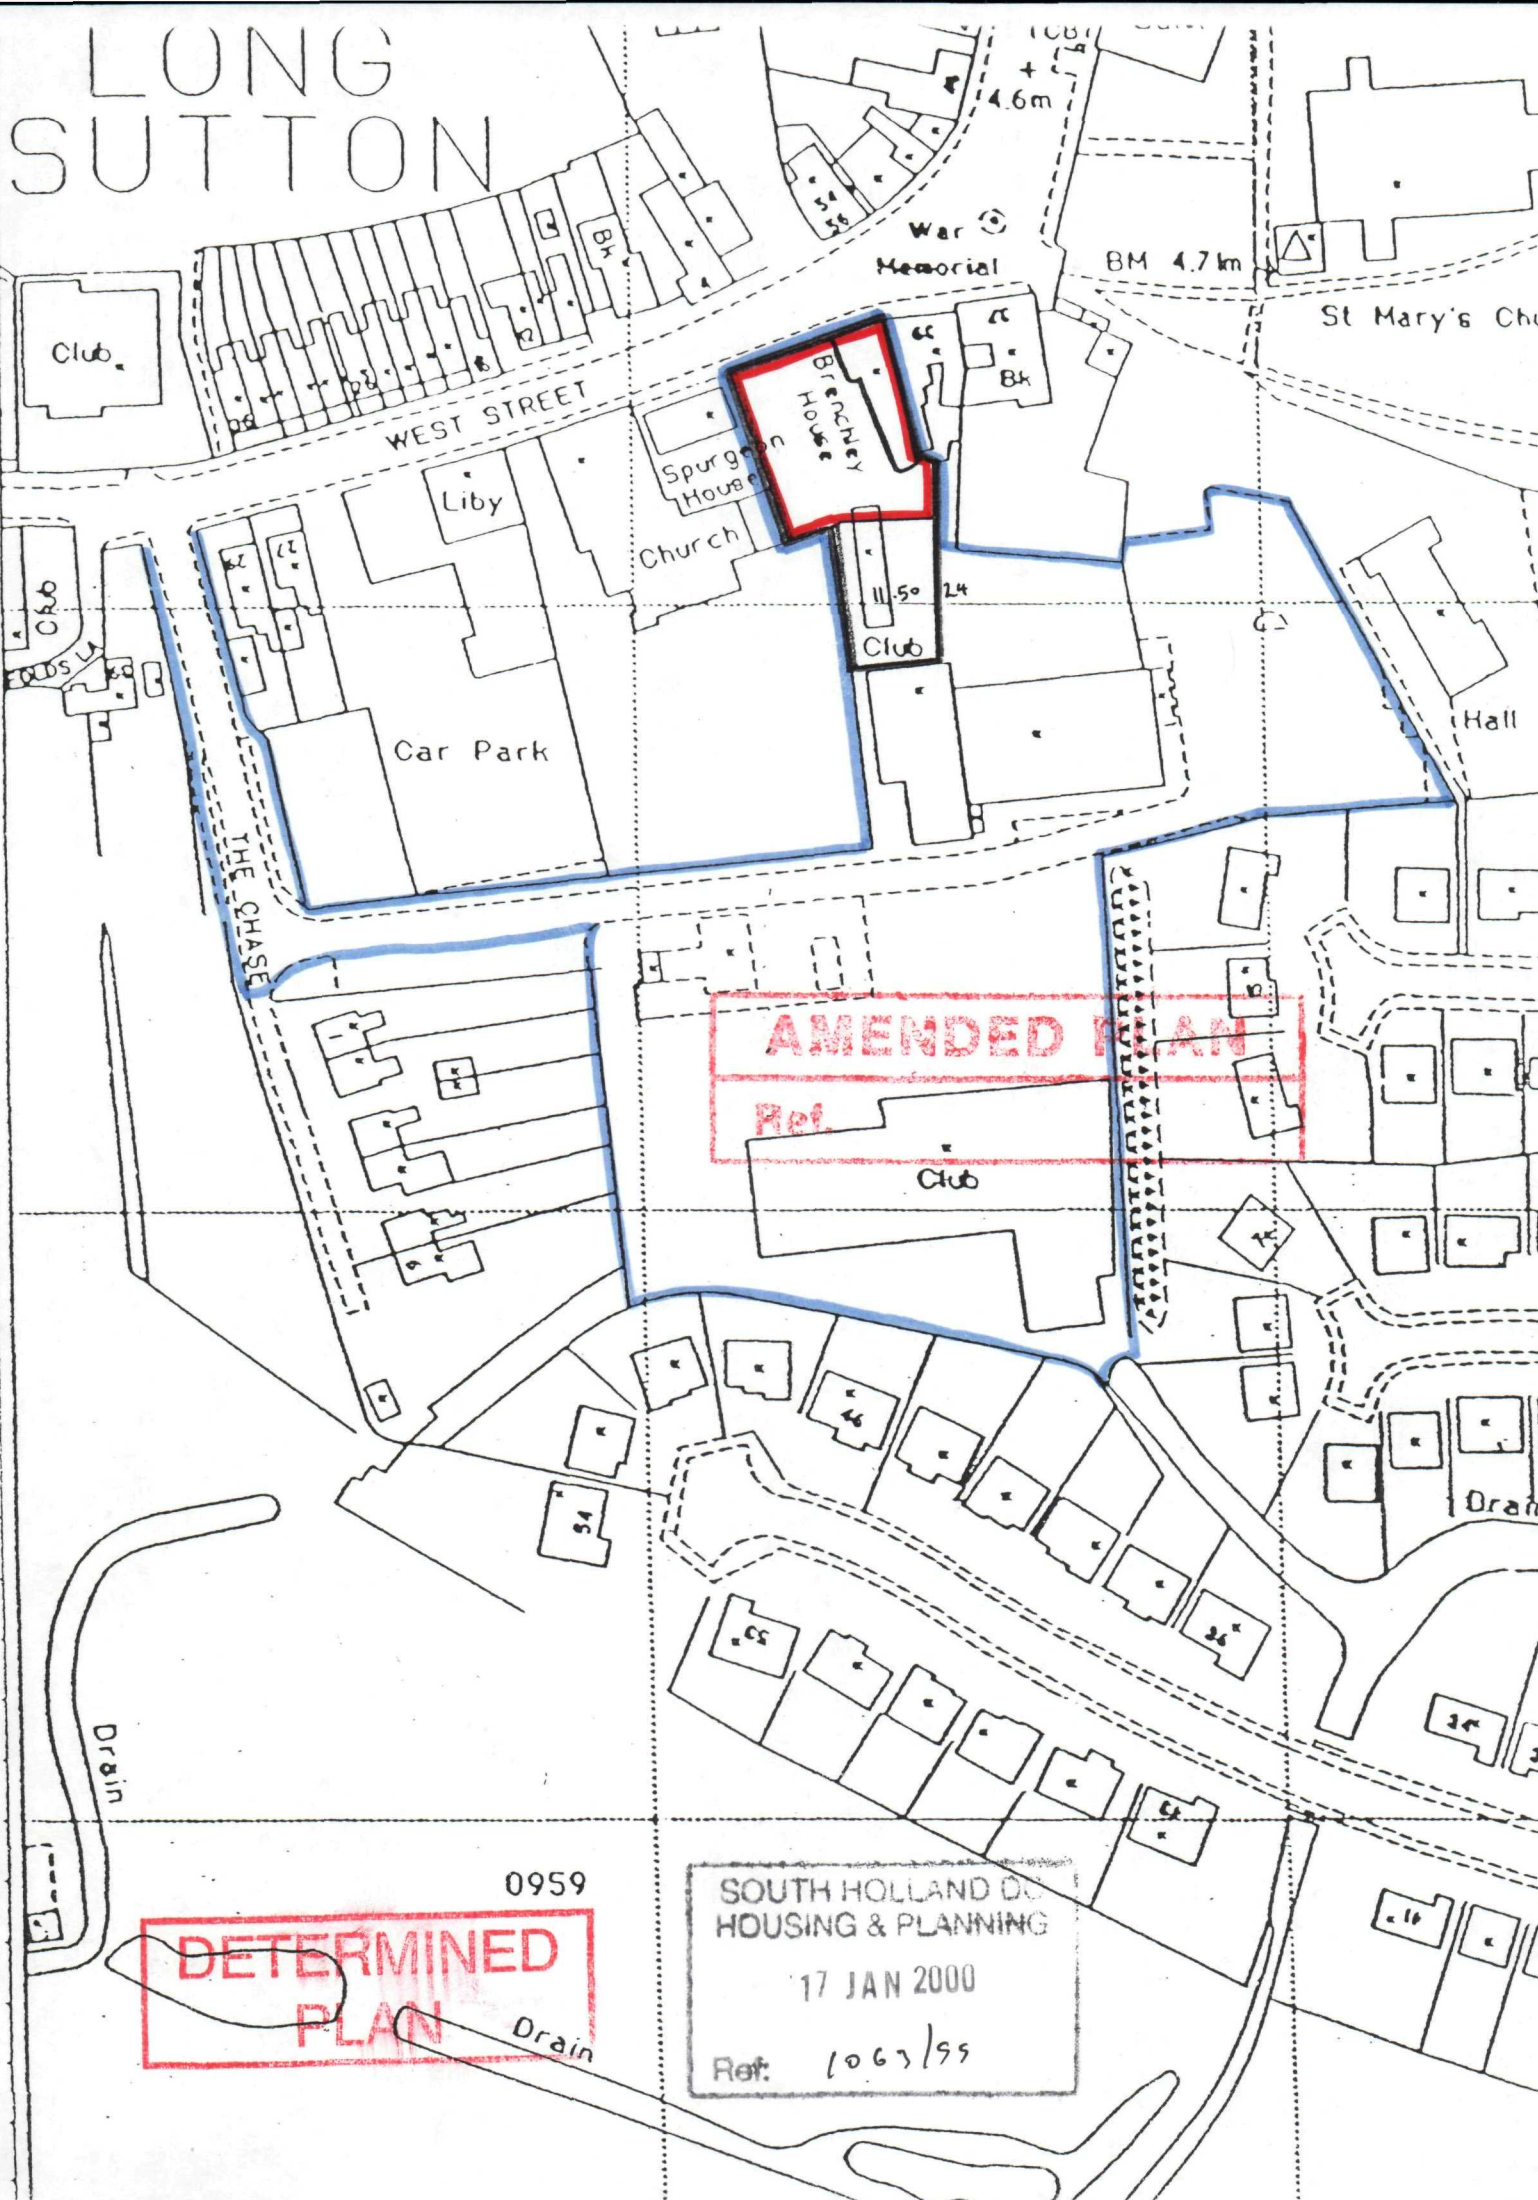

0959
DETERMINED PLAN
Drain

SOUTH HOLLAND DC
HOUSING & PLANNING
17 JAN 2000
Ref: 1063/99