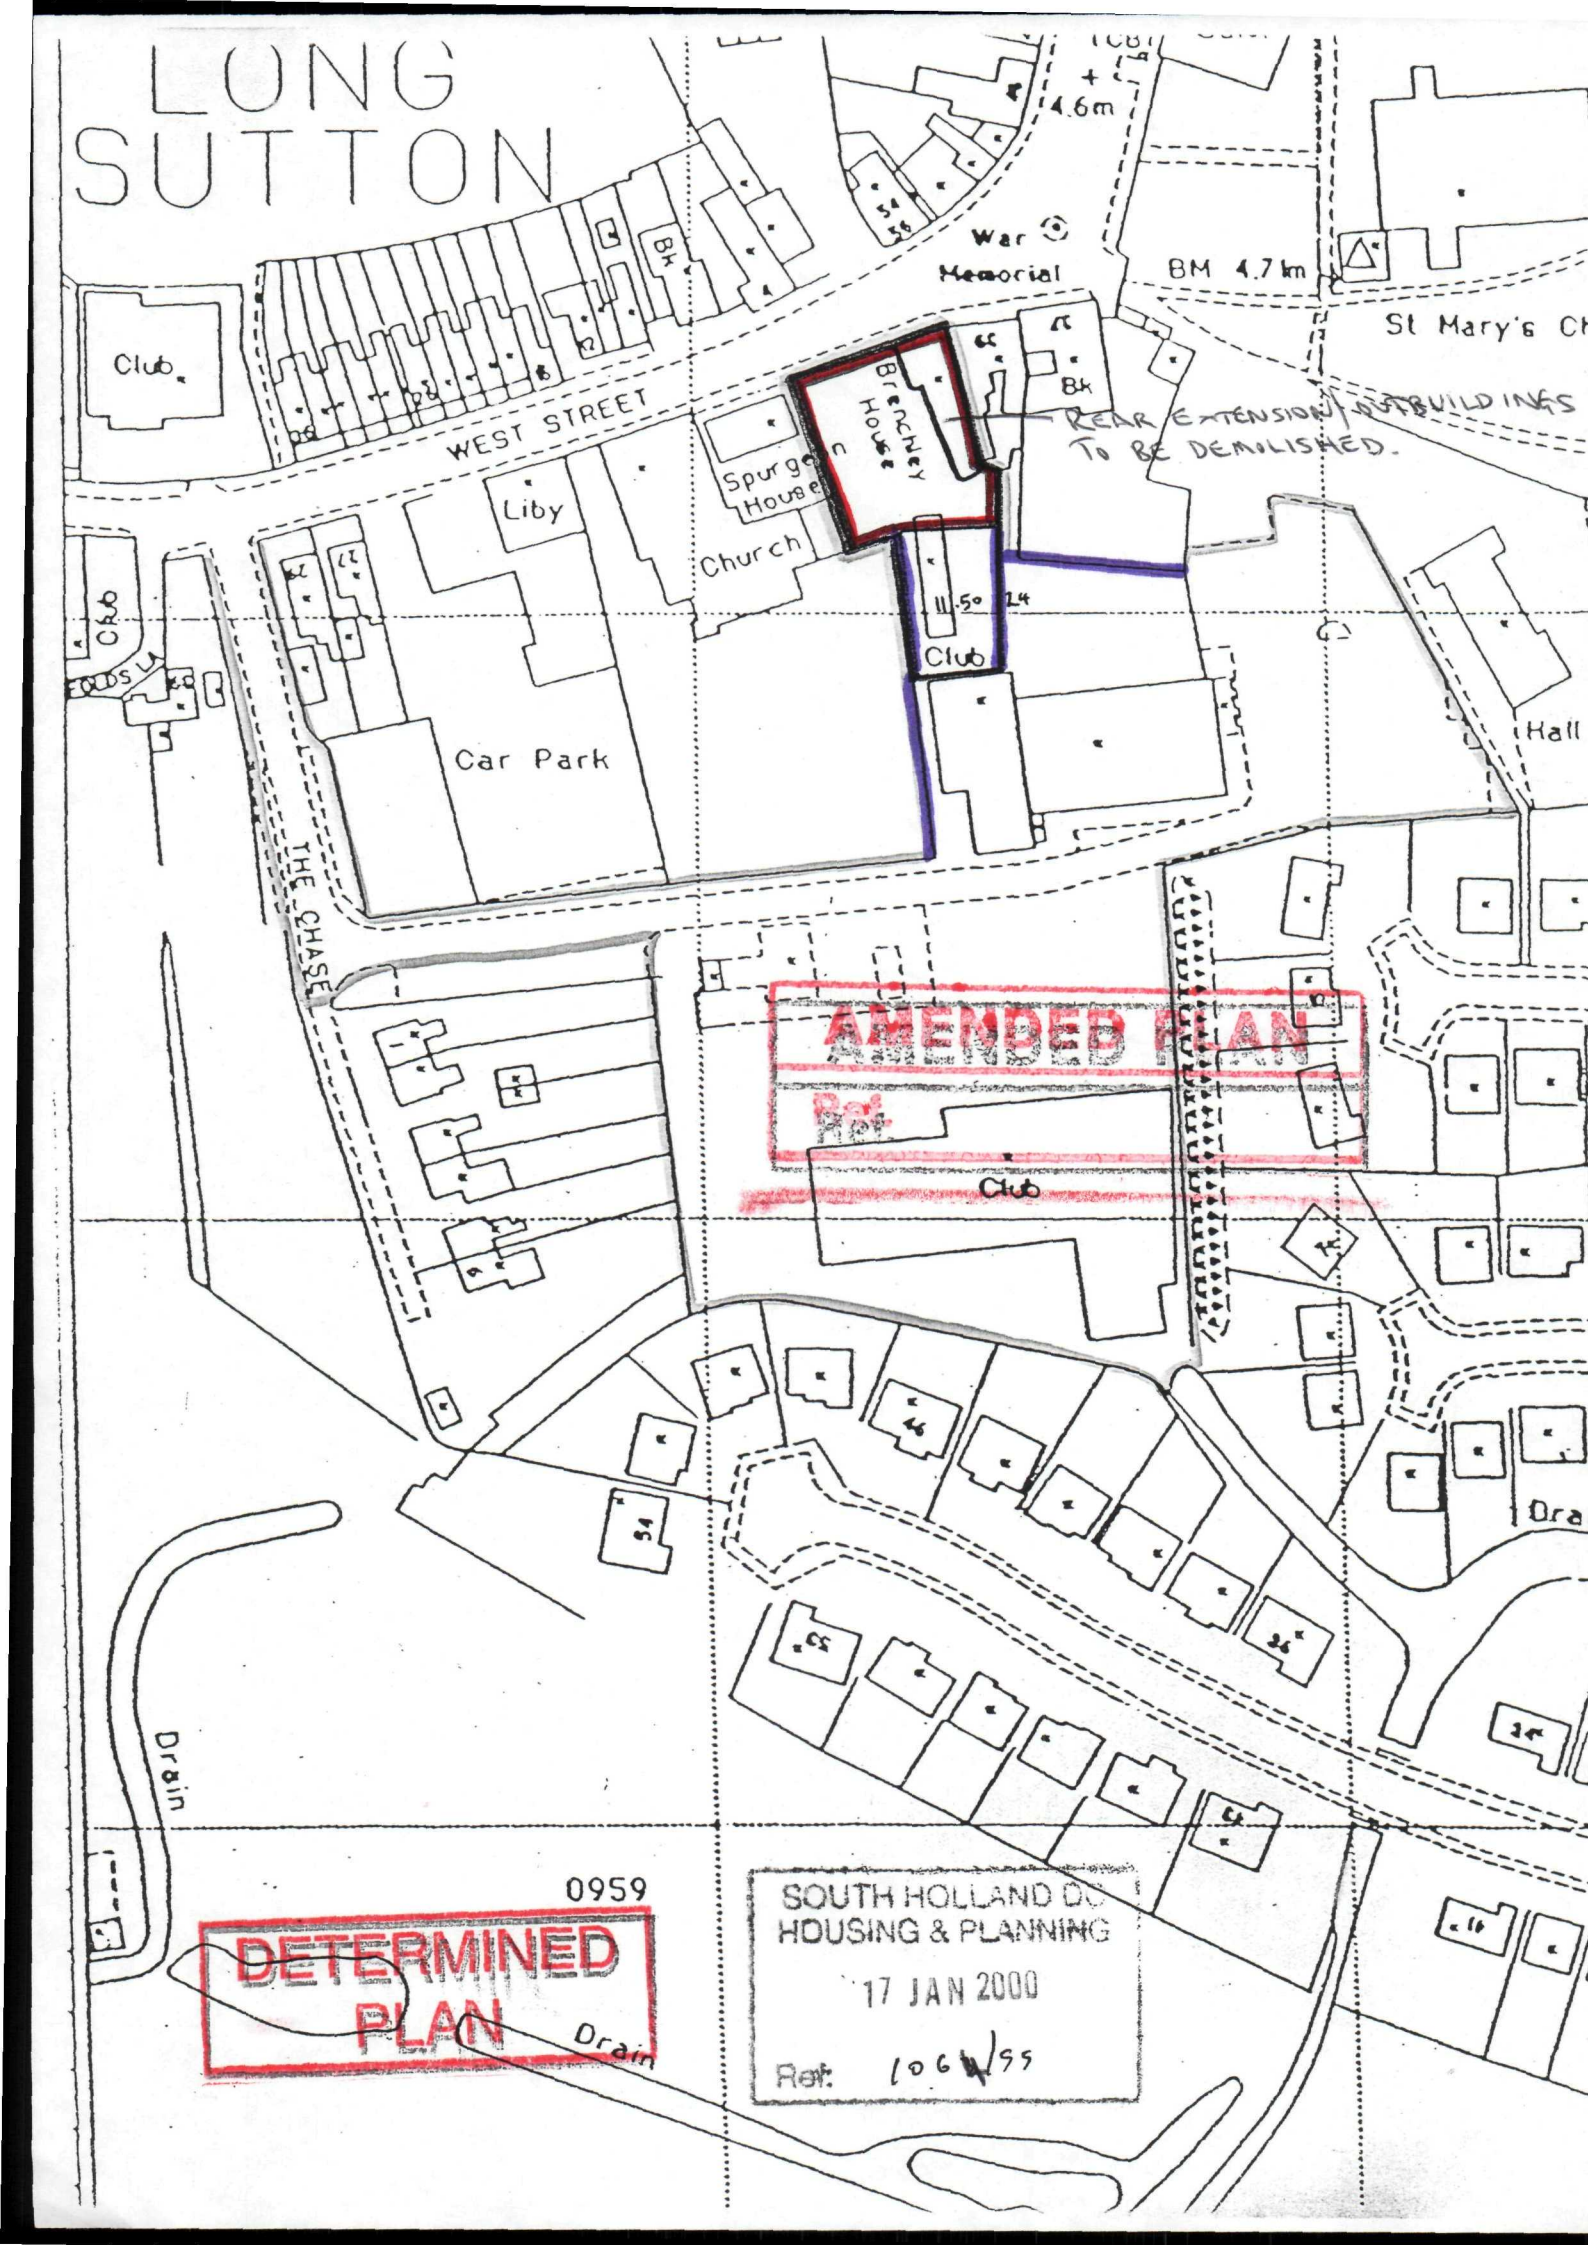

LONG SUTTON
War Memorial
BM 4.7m
WEST STREET
Brenchley House
REAR EXTENSION TO BE DEMOLISHED.
Spurgeon House
Church
Liby
Club
Car Park
THE CHASE
Hall
AMENDED PLAN
Ref.
Drain
0959
DETERMINED PLAN
SOUTH HOLLAND DC
HOUSING & PLANNING
17 JAN 2000
Ref: 106/99