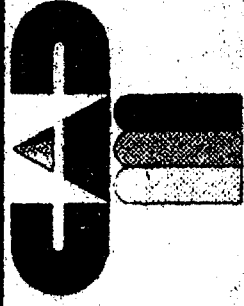


Office copy

**DETERMINED
PLAN**

**CONTRACTOR TO CHECK ALL DIMENSIONS
ON SITE BEFORE WORK COMMENCES
COPYRIGHT RESERVED**

[illegible]

COOPER ARCHITECTURAL DESIGN

389 MARVEL PLACE, LONG SUTTON,
LINGS. PE12 9JF TEL: 0408 362502
FAX: 0408 354391

client

MR. & MRS. A. W. GRANT.

project

PROPOSED RESIDENTIAL
BUILDING PLOT.
adj. 40 WOARD LANE.
LONG SUTTON
LINC'S

drawing

scale


drawing no
LS 9037

date

JAN, '90

drawn

2

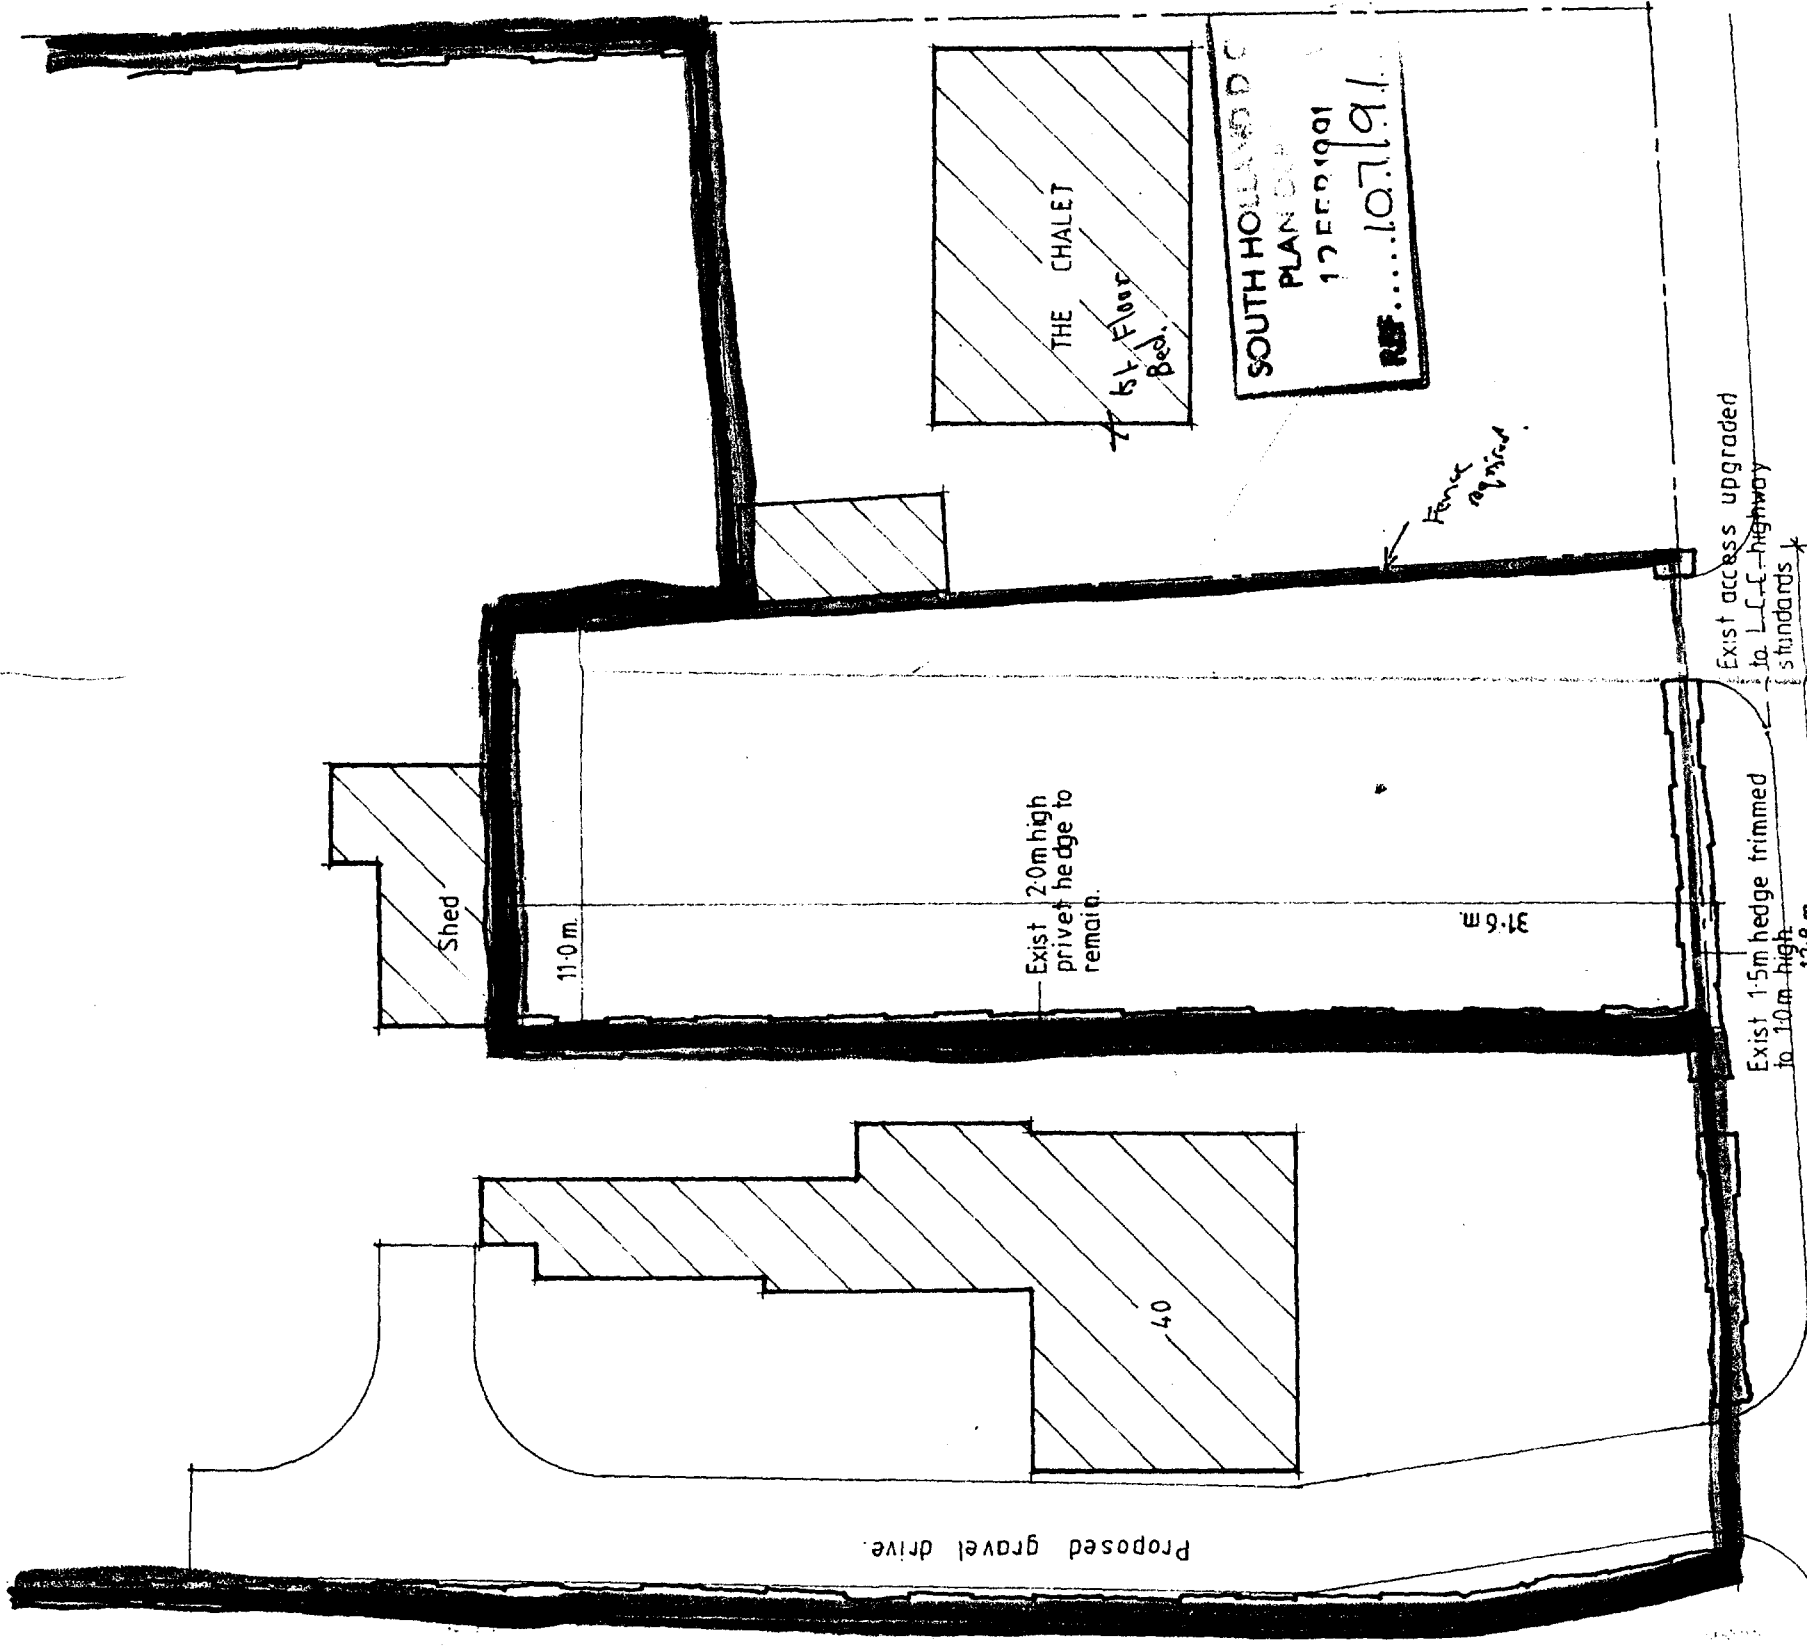

Proposed new access for
No 40 to L.C.C. highway
standards.

Woodpecker

BLOCK PLAN 1:200