
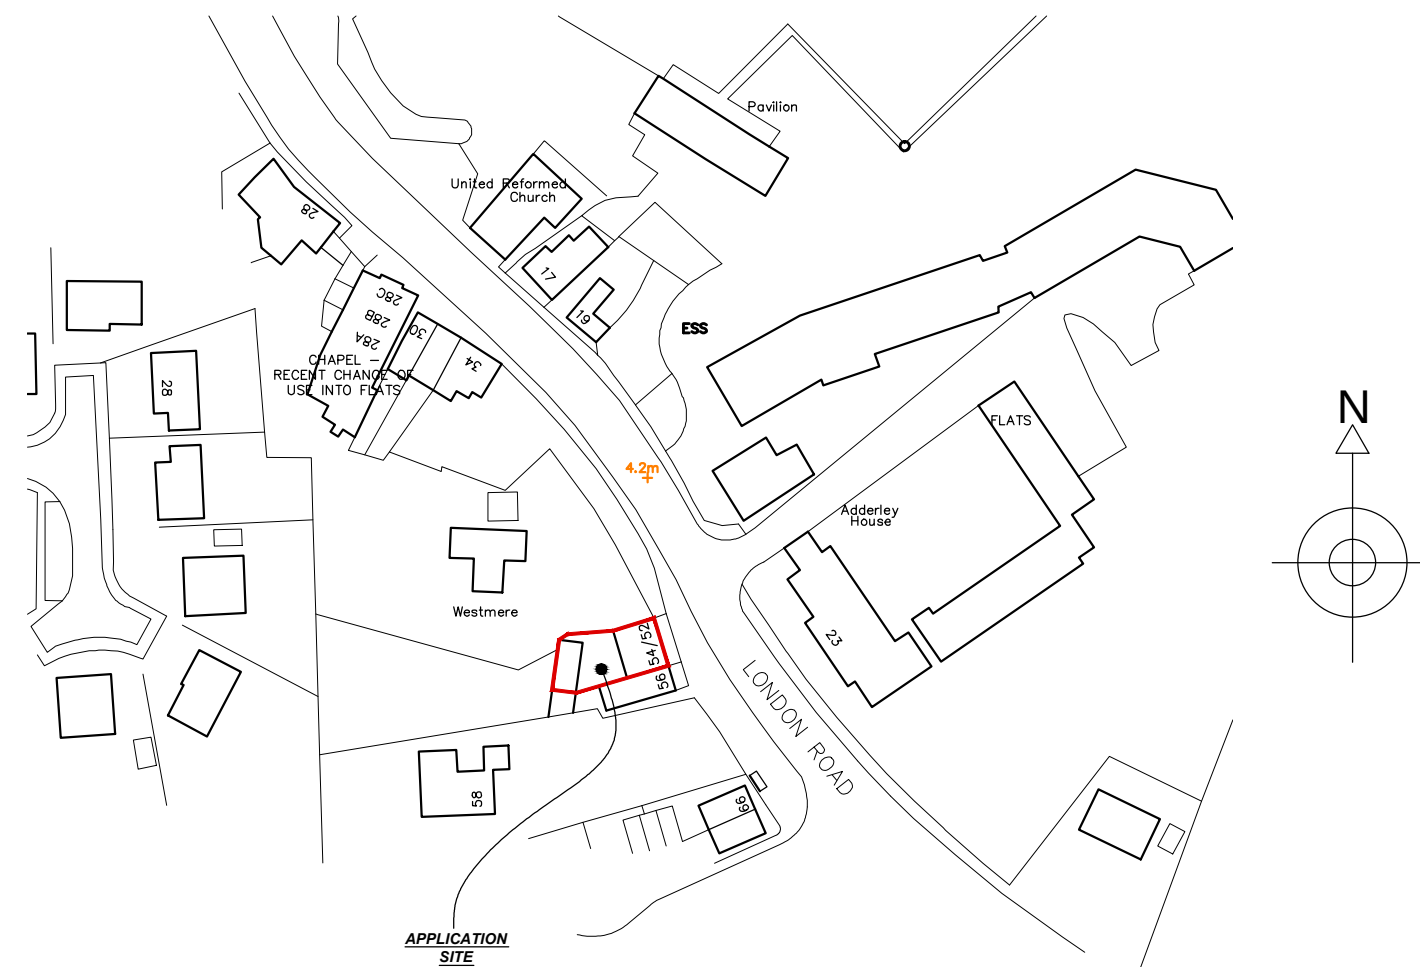


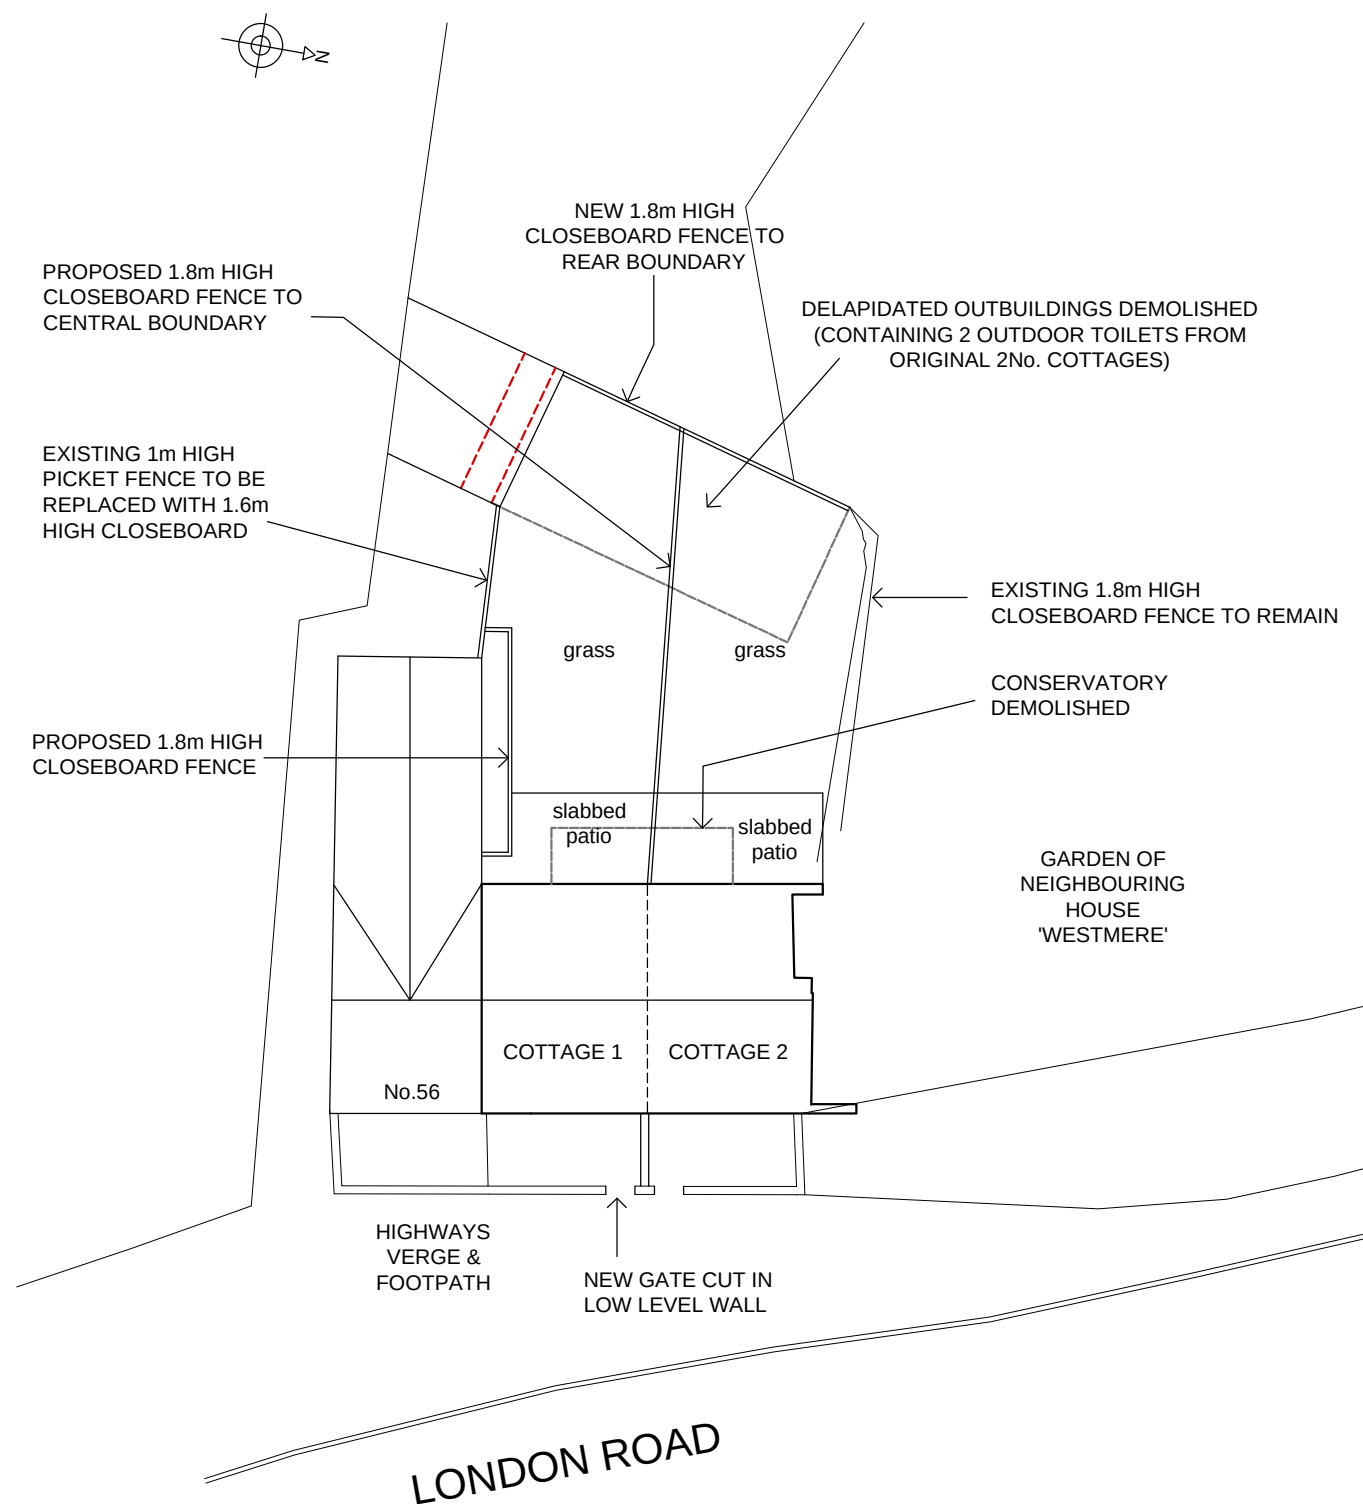

Site Layout Plan 1:200scale

Location Plan 1:500scale

Rev.	Date
Client	Scale
Mr & Mrs B Russell	1:200 & 1:1250
Project	Date
Proposed Change of use from 1 house back to 2 cottages as originally at:	Sept 2015
54 London Road	
Long Sutton	Drawing No.
Lincs.	BR/15/102
Title	Revision
Site & Location Plan	