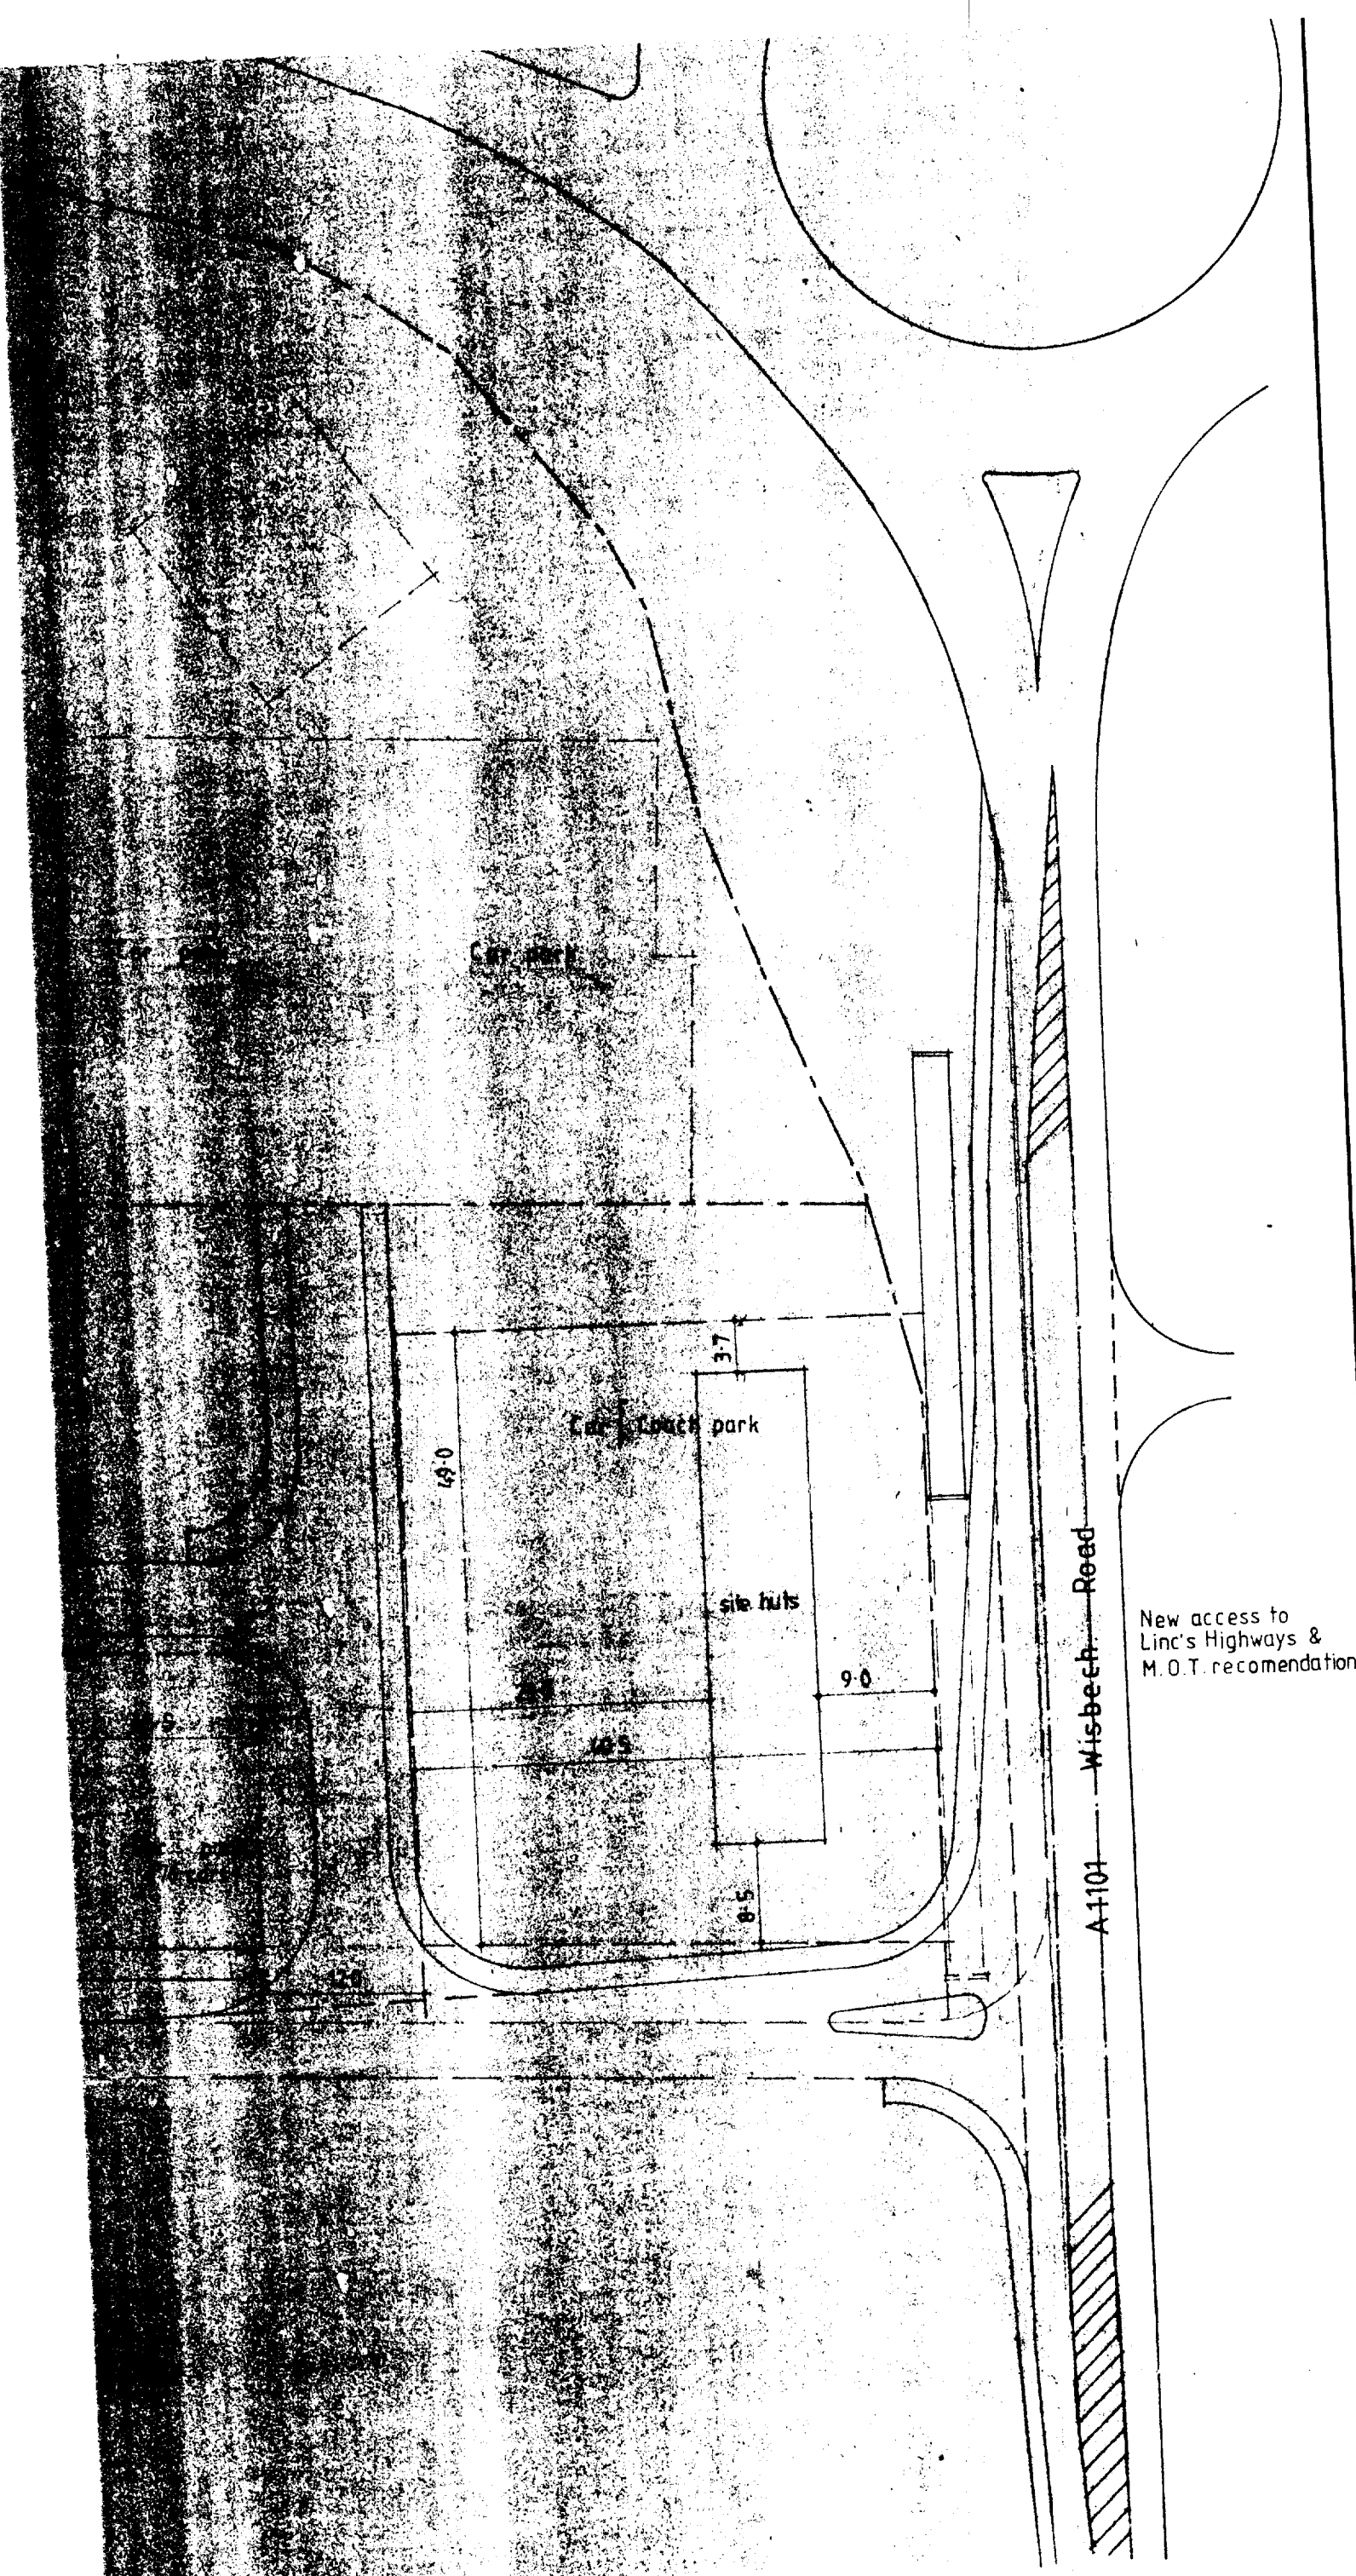


revision	date	init.	revision details
A	6.10.89	JC	ACCESS AMENDED, LAND TO BE RETAINED BY HICKS ET

HICKS WILLIAMS PARTNERSH

Architectural Design Consulta

36A Market Place, Long Sutton, Lincs. PE1
Tel. (0406) 36

37A West Street, Boston, Lincs. PE21
Tel. (0205) 31

client
C. R. NEAVERSON

project
OUTLINE APPLICATION
GARDEN CENTRE AND
RESTAURANT / MOTEL COMPLEX
OFF WISBECH ROAD,
LONG SUTTON, LINC'S.
C.R. NEAVERSON ESQ

drawing

scale

drawing no.
L.S. 8817.
A

contact office
Long Sutton

date

drawn

A17 Long Sutton - Sutton Bridge Bypass

OUTDOOR RETAIL & GROWING AREA

WATER GARDENS

INDOOR RETAIL

FRANCHISE & RURAL CRAFTS

COURTYARD OUTDOOR RETAIL AREA

SEMINAR DEMONSTRATION AREA

OFFICES TOILETS (inc disabled) COFFEE SHOP

PICNIC & CHILDRENS PLAY AREA

OVER SPILL CAR PARKING.

Travel Lodge

Little Chef

Car park (32 cars)

Car park (34 cars)

Car park (77 cars)


Car | Coach park

Car park (76 cars)


New access to Linc's Highways & M.O.T. recomendation

A1101 Wisbech Road

Vicarage Lane.

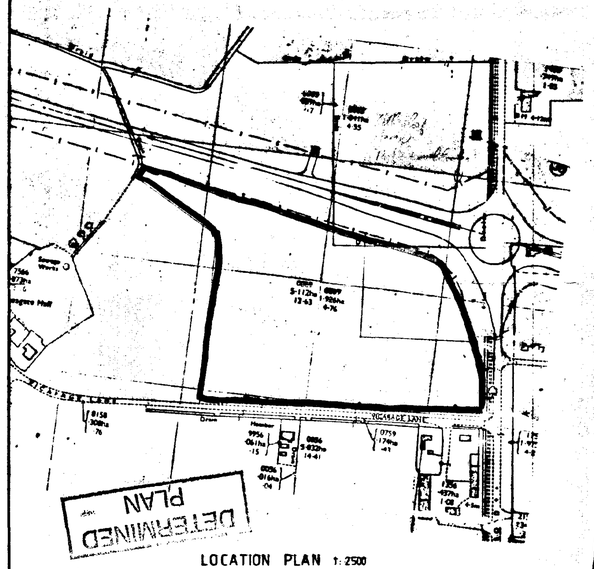

LOCATION PLAN 1:2500

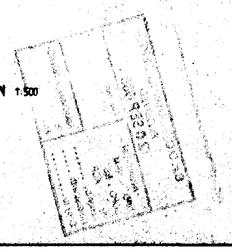

BLOCK PLAN 1:500

CONTRACTOR TO CHECK ALL DIMENSIONS ON SITE BEFORE WORK COMMENCES

Notes & Schedules

DETERMINED PLAN

revision	date	init.	revision details

HICKS WILLIAMS PARTNERSHIP
Architectural Design Consultants

36A Market Place, Long Sutton, Lincs. PE12 9JF
Tel. (0406) 362982
37A West Street, Boston, Lincs. PE21 8QN
Tel. (0205) 310216

client: C. R. NEAVERSON

project: OUTLINE APPLICATION GARDEN CENTRE AND RESTAURANT | MOTEL COMPLEX OFF WISBECH ROAD, LONG SUTTON, LINC'S. C.R. NEAVERSON ESQ

drawing:

scale:

drawing no: L.S. 8817.

contact office: Long Sutton

date: June '88

drawn:

Admail C/B/254