SOUTH HOLLAND DC
HOUSING & PLANNING
0 9 OCT 1997
Ref: 1079/97.

PLAN.

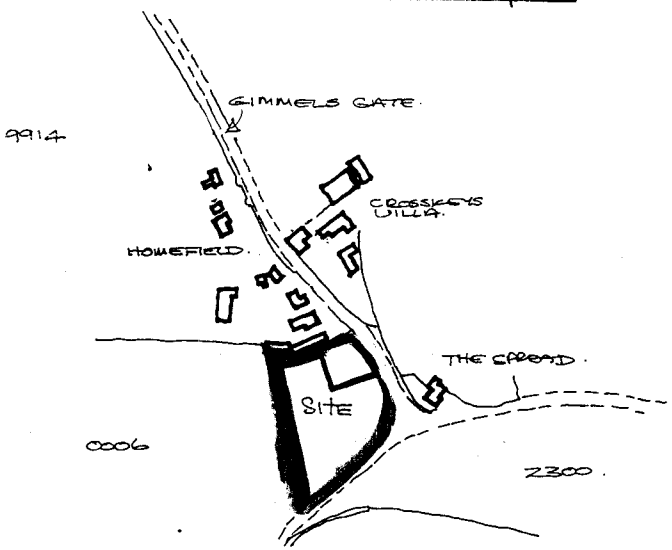

SCALE 1:2500

DETERMINED PLAN

OFFICE COPY

Existing Temp use permission

APPLICATION H11-1079-97

Mr David Gladney
01775 761161
(Fax 01775 710772)

Scale 1/500

South Holland District Council
Council Offices
Priory Road
Spalding Lincs PE11 2XE

Flat Out Staging Ltd.
Mr John Headley
No 4 Grimmets Grista
Sutton Crosses
Long Sutton PE12 9AU.
01406 363650
Mob 0467 778043



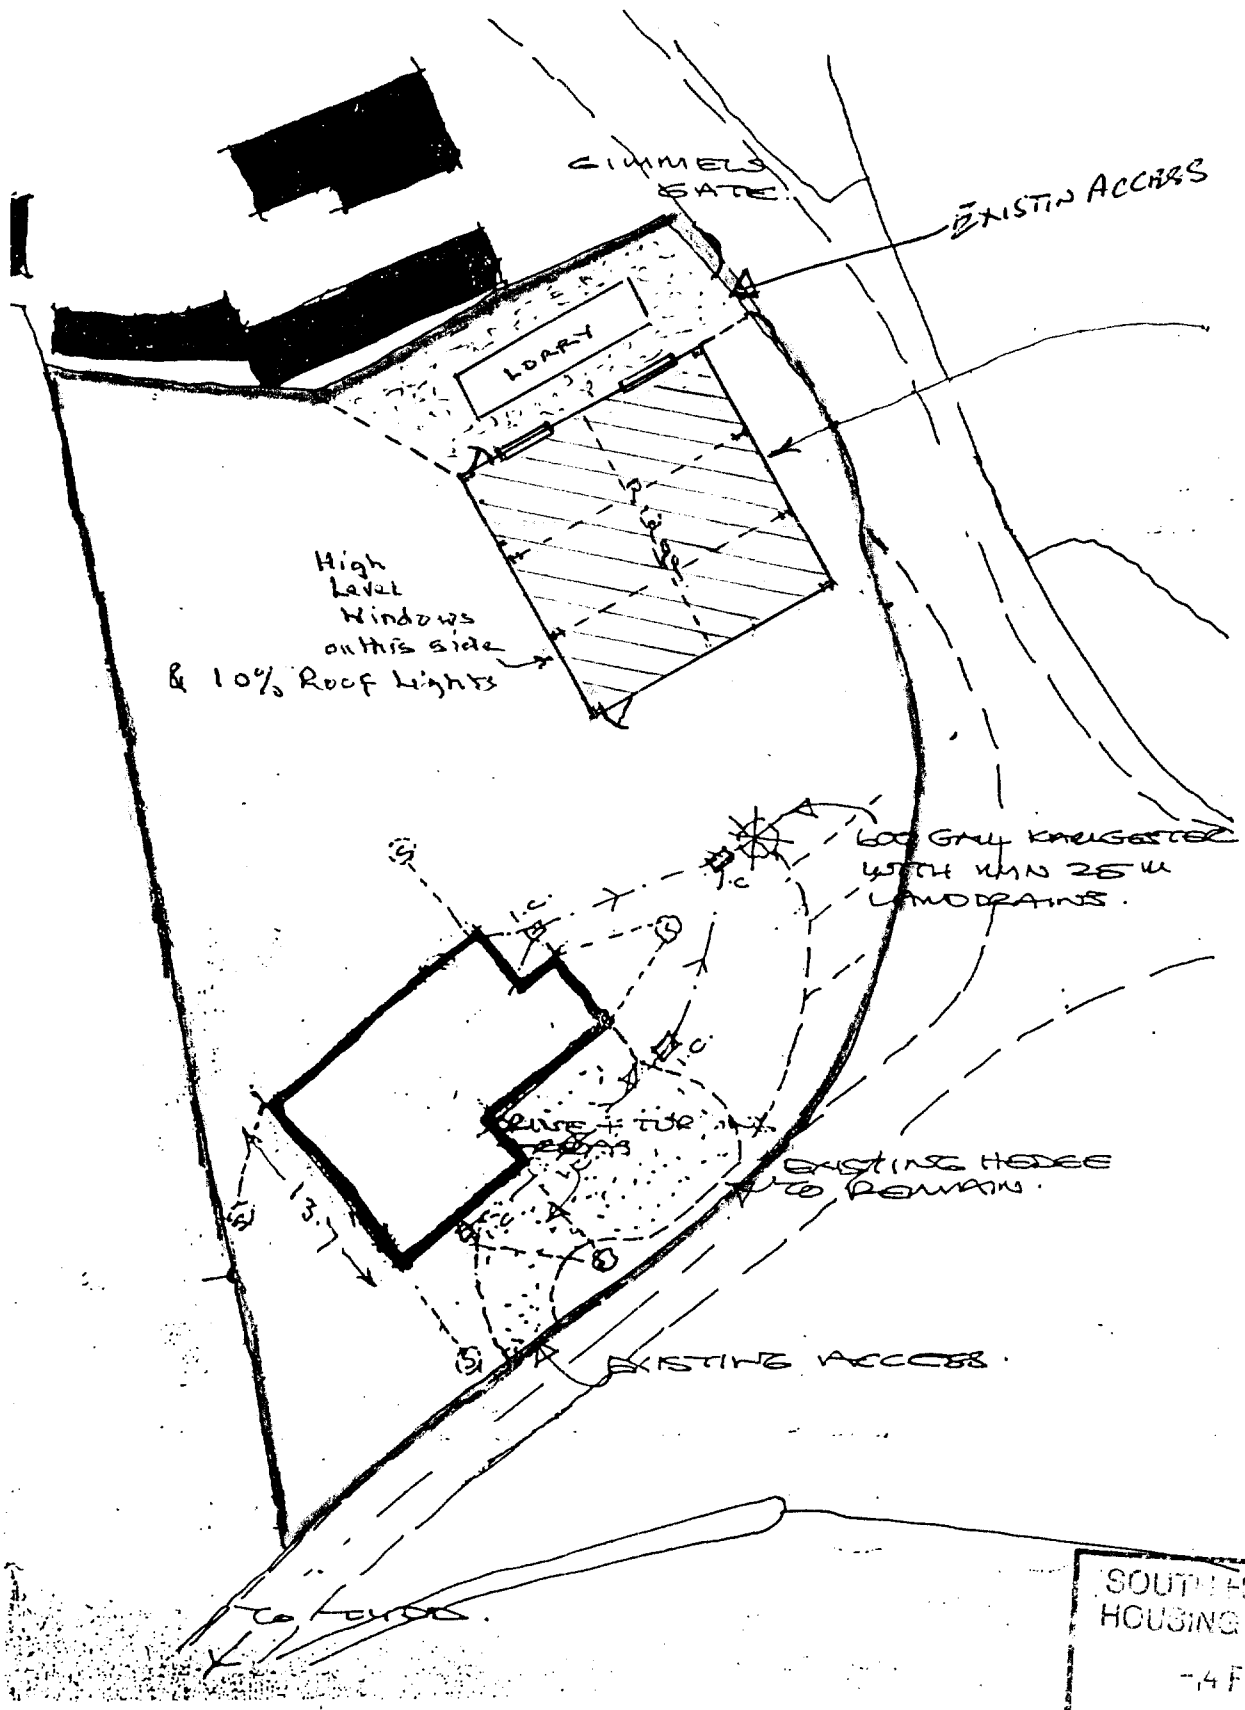

SOUTH HOLLAND DC
HOUSING & PLANNING
14 FEB 1999
Ref: