
Office Copy

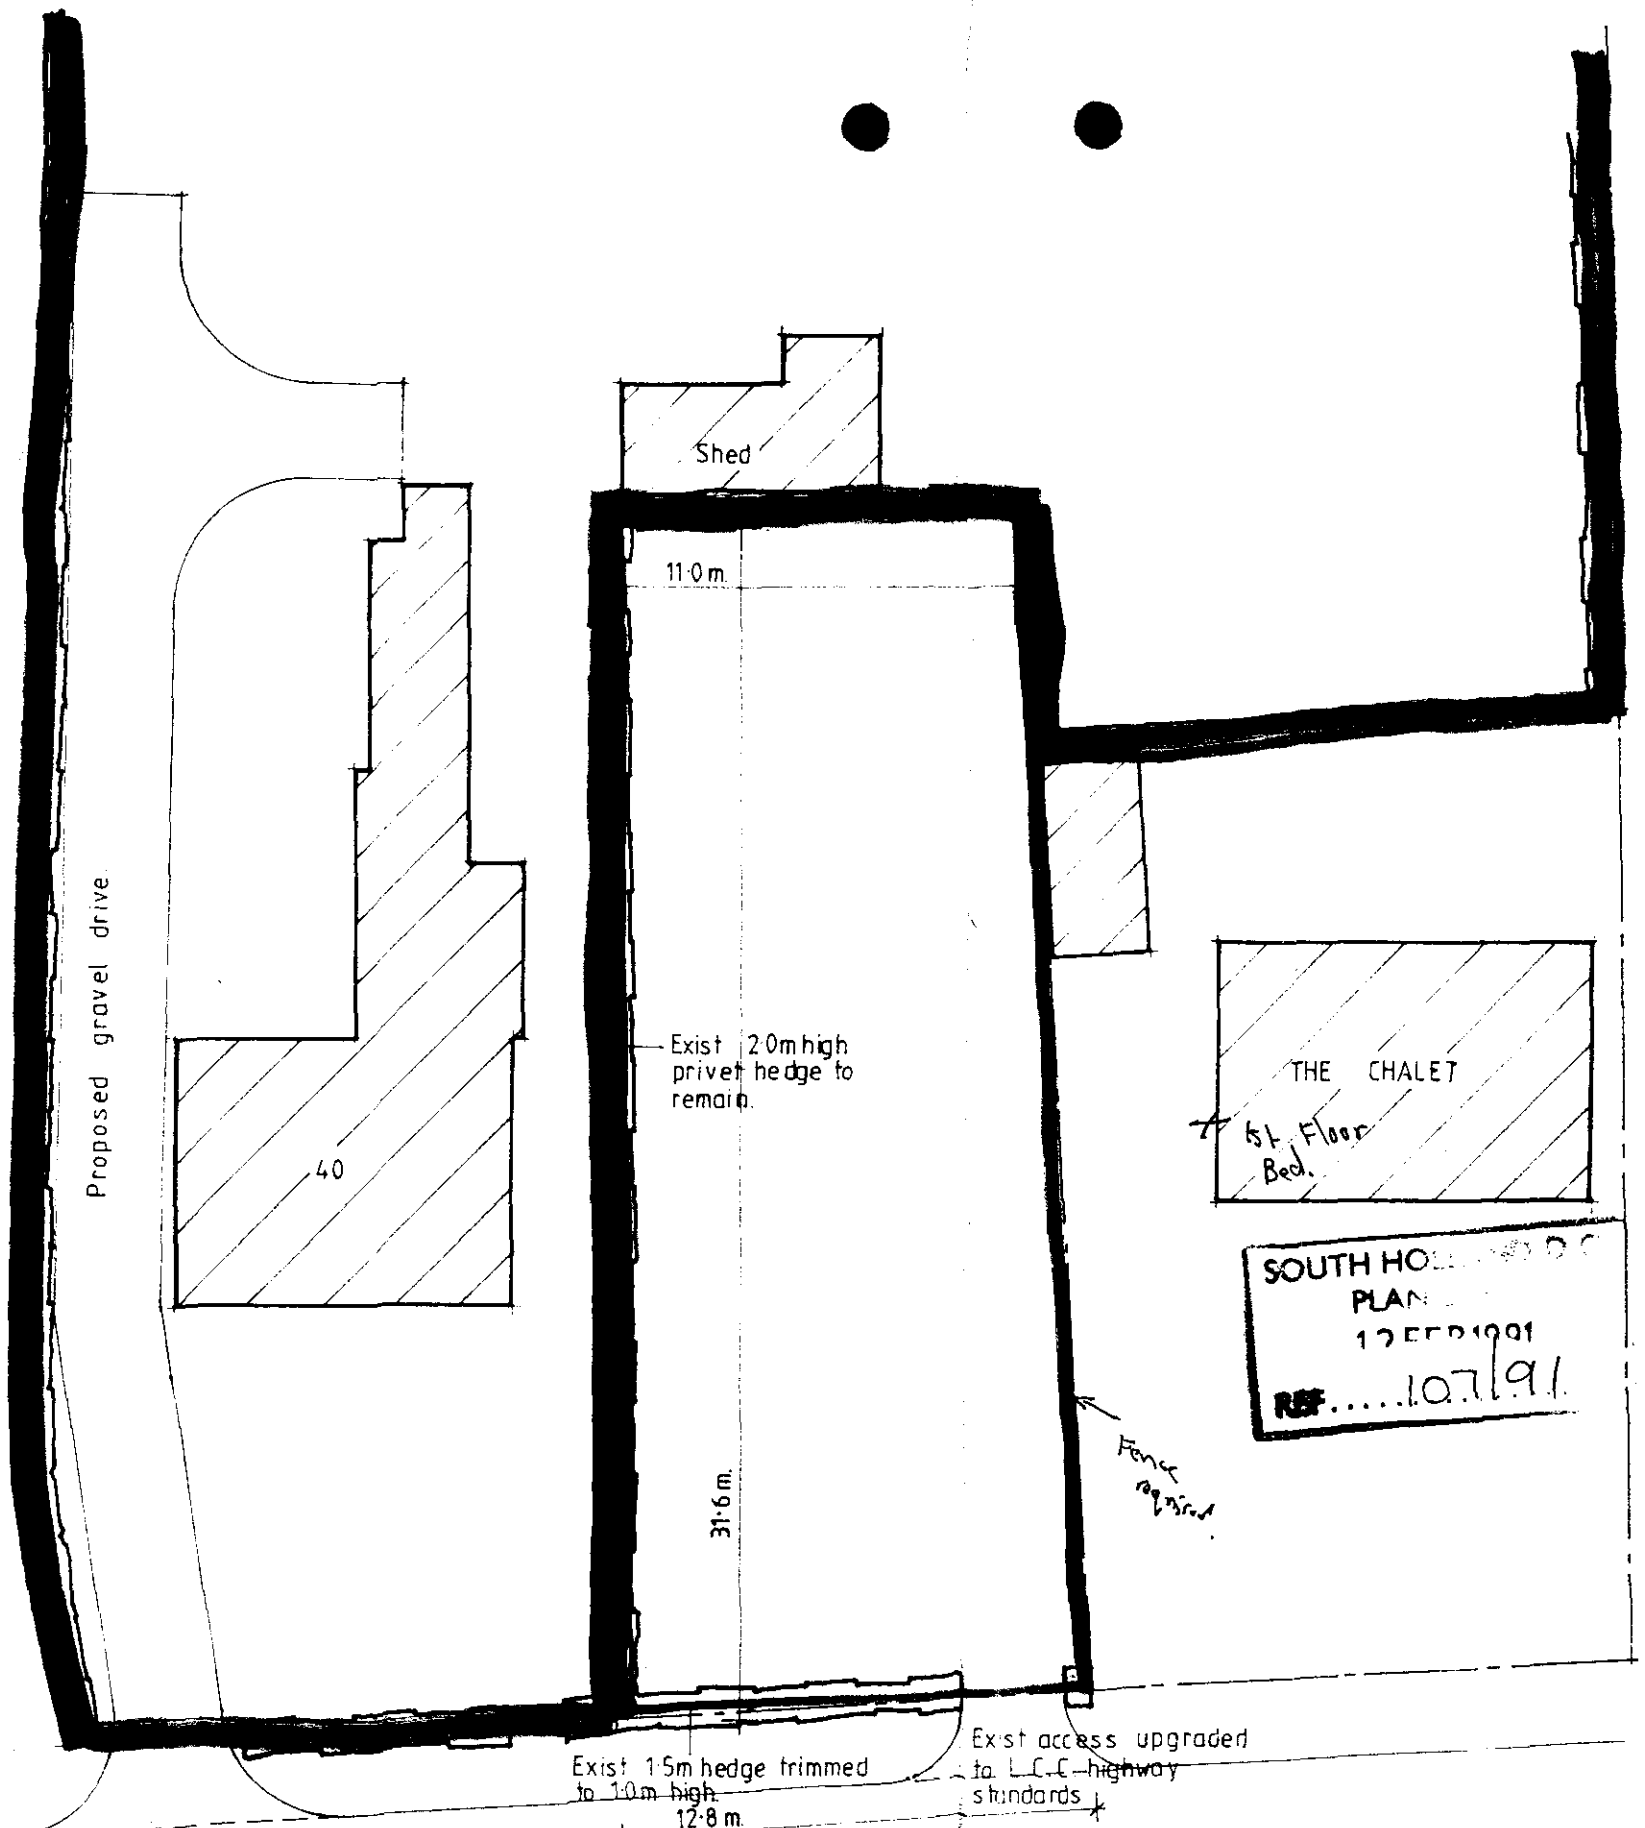

BLOCK PLAN 1:200

SOUTH HOLLAND D.C.
PLAN
12 FEB 1991
REF.....10791

CONTRACTOR TO CHECK ALL DIMENSIONS ON SITE BEFORE WORK COMMENCES
COPYRIGHT RESERVED

revision	date	init.	revision details

COOPER ARCHITECTURAL DESIGN
30a MARKET PLACE, LONG SUTTON, LINCS. PE12 9JF TEL: 0406 362562 FAX: 0406 364301

client
MR & MRS A.W. GRANT.

project
PROPOSED RESIDENTIAL BUILDING PLOT.
adj. 40 WOAD LANE.
LONG SUTTON
LINC'S

drawing


scale

drawing no
LS 9037

date
JAN '90

drawn

Office Copy

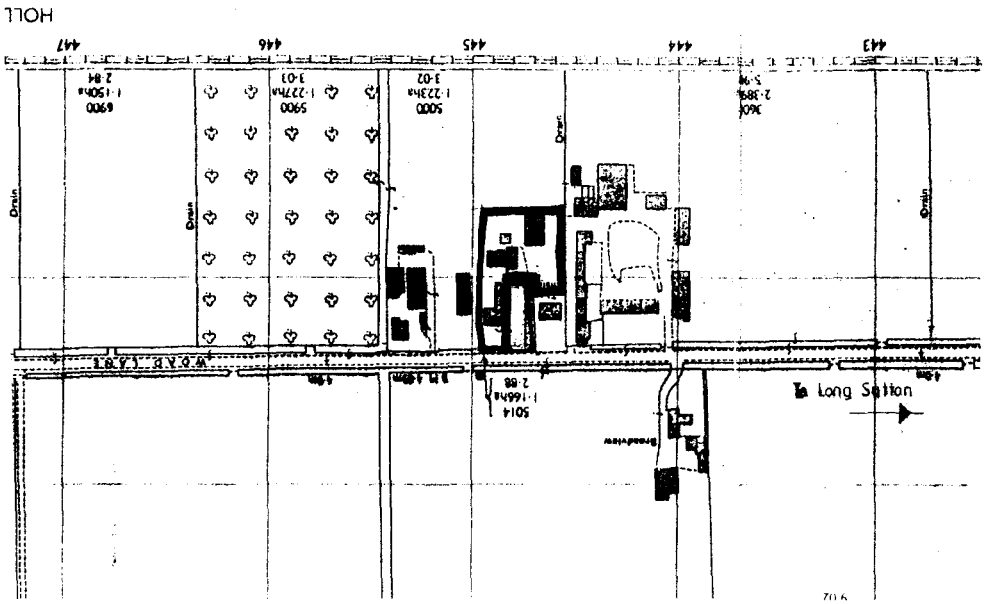

LOCATION PLAN 1:2500

