

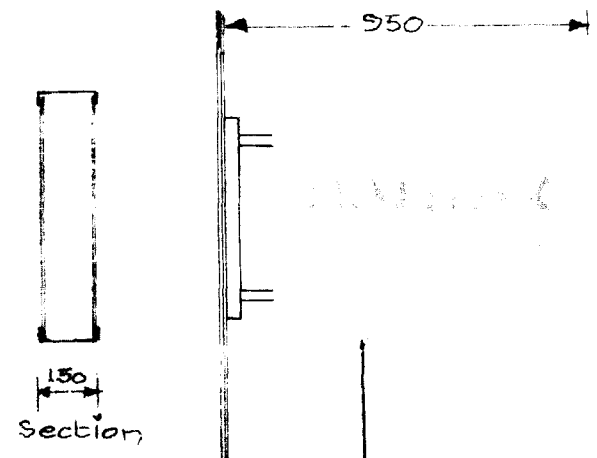


One double sided internally illuminated projecting sign.
Signcase constructed from aluminium.
Face panels to be opal acrylic with text and wordmark superimposed with blue film.
O/all: 825 x 650mm. Scale 1:20

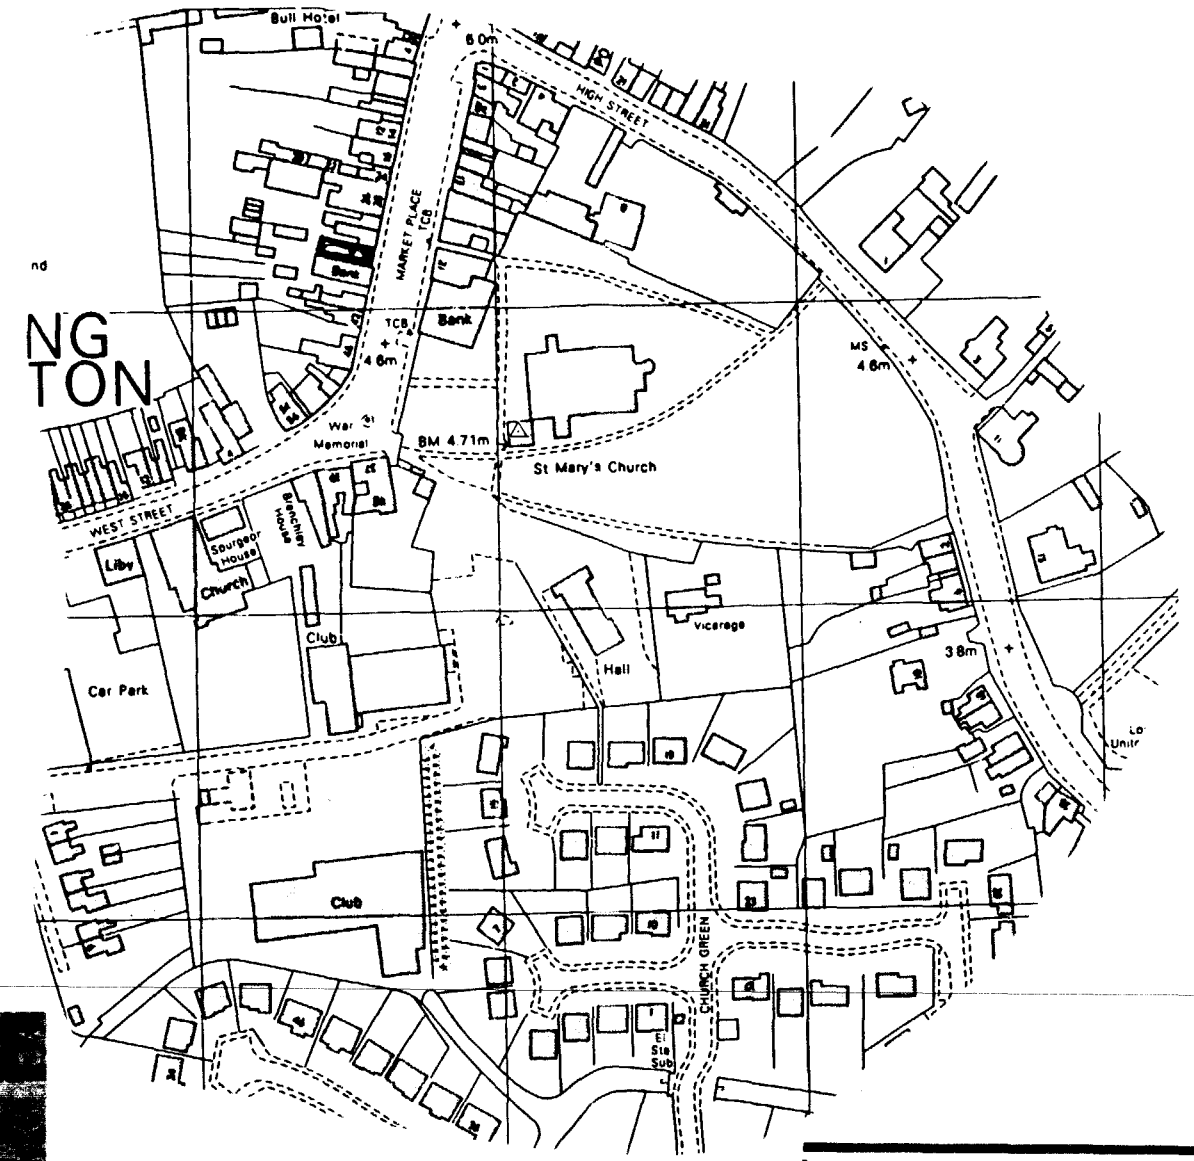

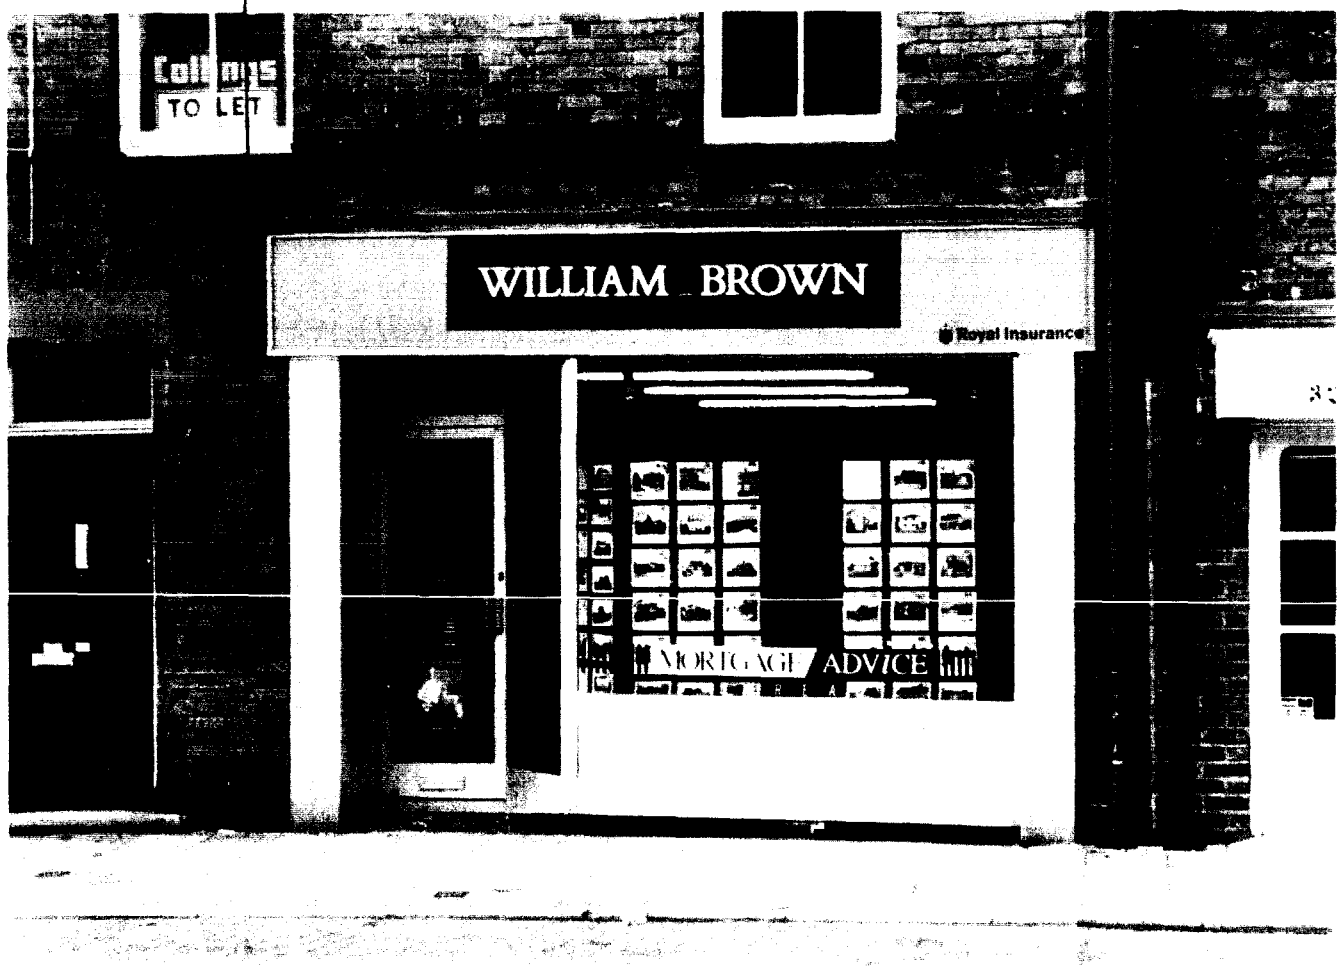

SOU
HOUS
09 NOV 1995
Ref: 1081/95

Project
William H. Brown
Halifax Agency

Sheet Title
34 Market Place
Long Sutton
Spalding

Enq No 109943
Date 7 Nov. 95
Scale 1:20
Drawn
Checked F. Ref
Drawing No 1 of 1 sheets
Revision No Date

PEARCE SIGNS LIMITED
Insignia House
London SE14 6AB
Telephone 081-692 6611
Fax 081-692 1753