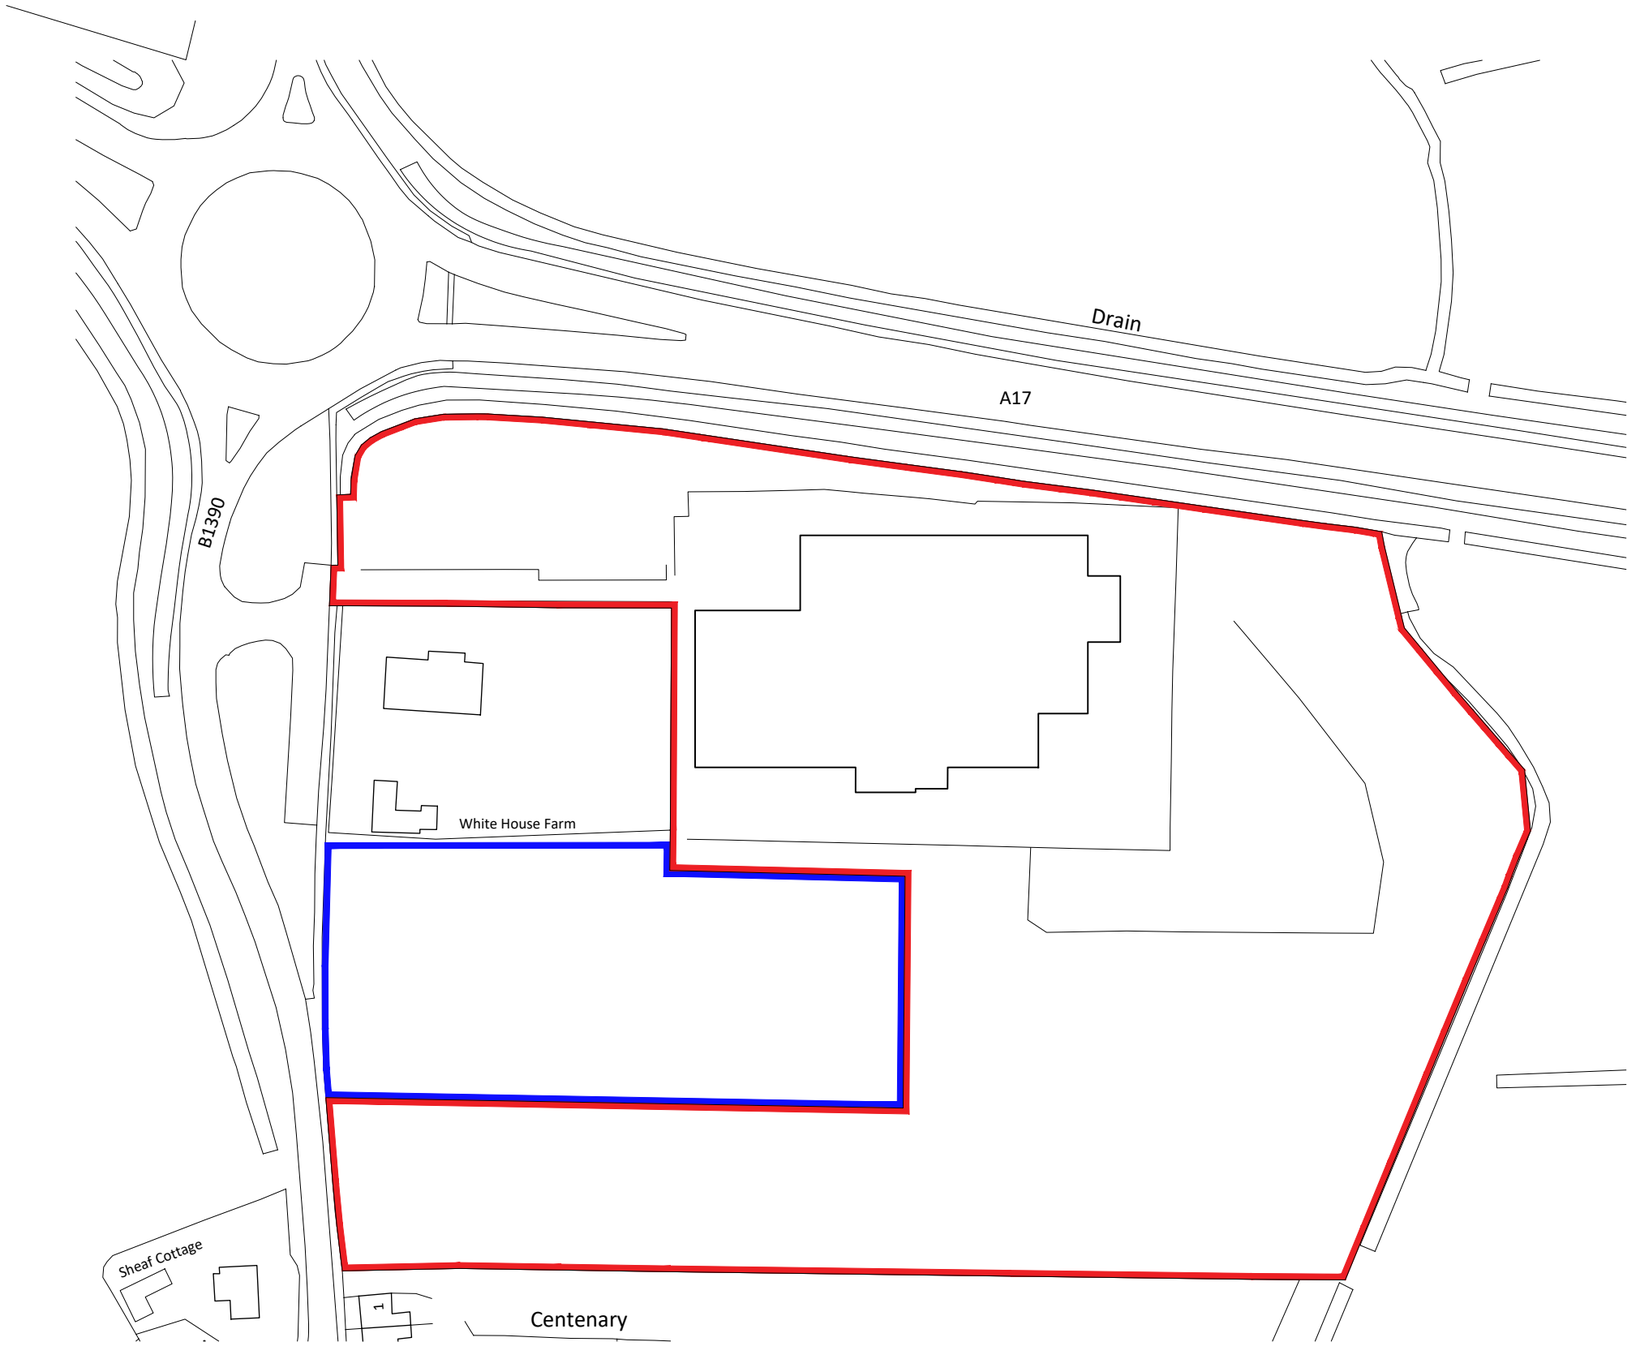


Notes

Copyright
© Robert Doughty Consultancy Limited.
All rights described in the Copyright, Designs and Patents Act 1988 have been asserted.

Ordnance Survey Map
© Crown Copyright. OS Licence No: AR 100010613.

N

0 10 20 30 40 50m

Rev	Description	Date
A	Red line revised	06.12.23

rdc
Robert Doughty Consultancy

32 High Street, Helpringham
Sleaford, Lincolnshire, NG34 0RA

Tel: 01529 421646
Email: admin@rdc-landplan.co.uk
Web: www.rdc-landplan.co.uk

Client
Nationwide Produce PLC

Project
Extension to existing building
Cowpers Gate, Long Sutton

Drawing
Location Plan

Scale @ A3	Date
1: 1250	01/12/23

Drawn By	Checked By
WW	LMS

Job Number	Status	Purpose of Issue
889-8	PL	Planning

Drawing No.	Rev
889-8_PL_LP01	A