
Site plan locations of both totem signs

Scaled site plan - 1:500 @ A3 | Main Road Service Station, Wisbech Road, Long Sutton, Lincolnshire, PE12 9AG

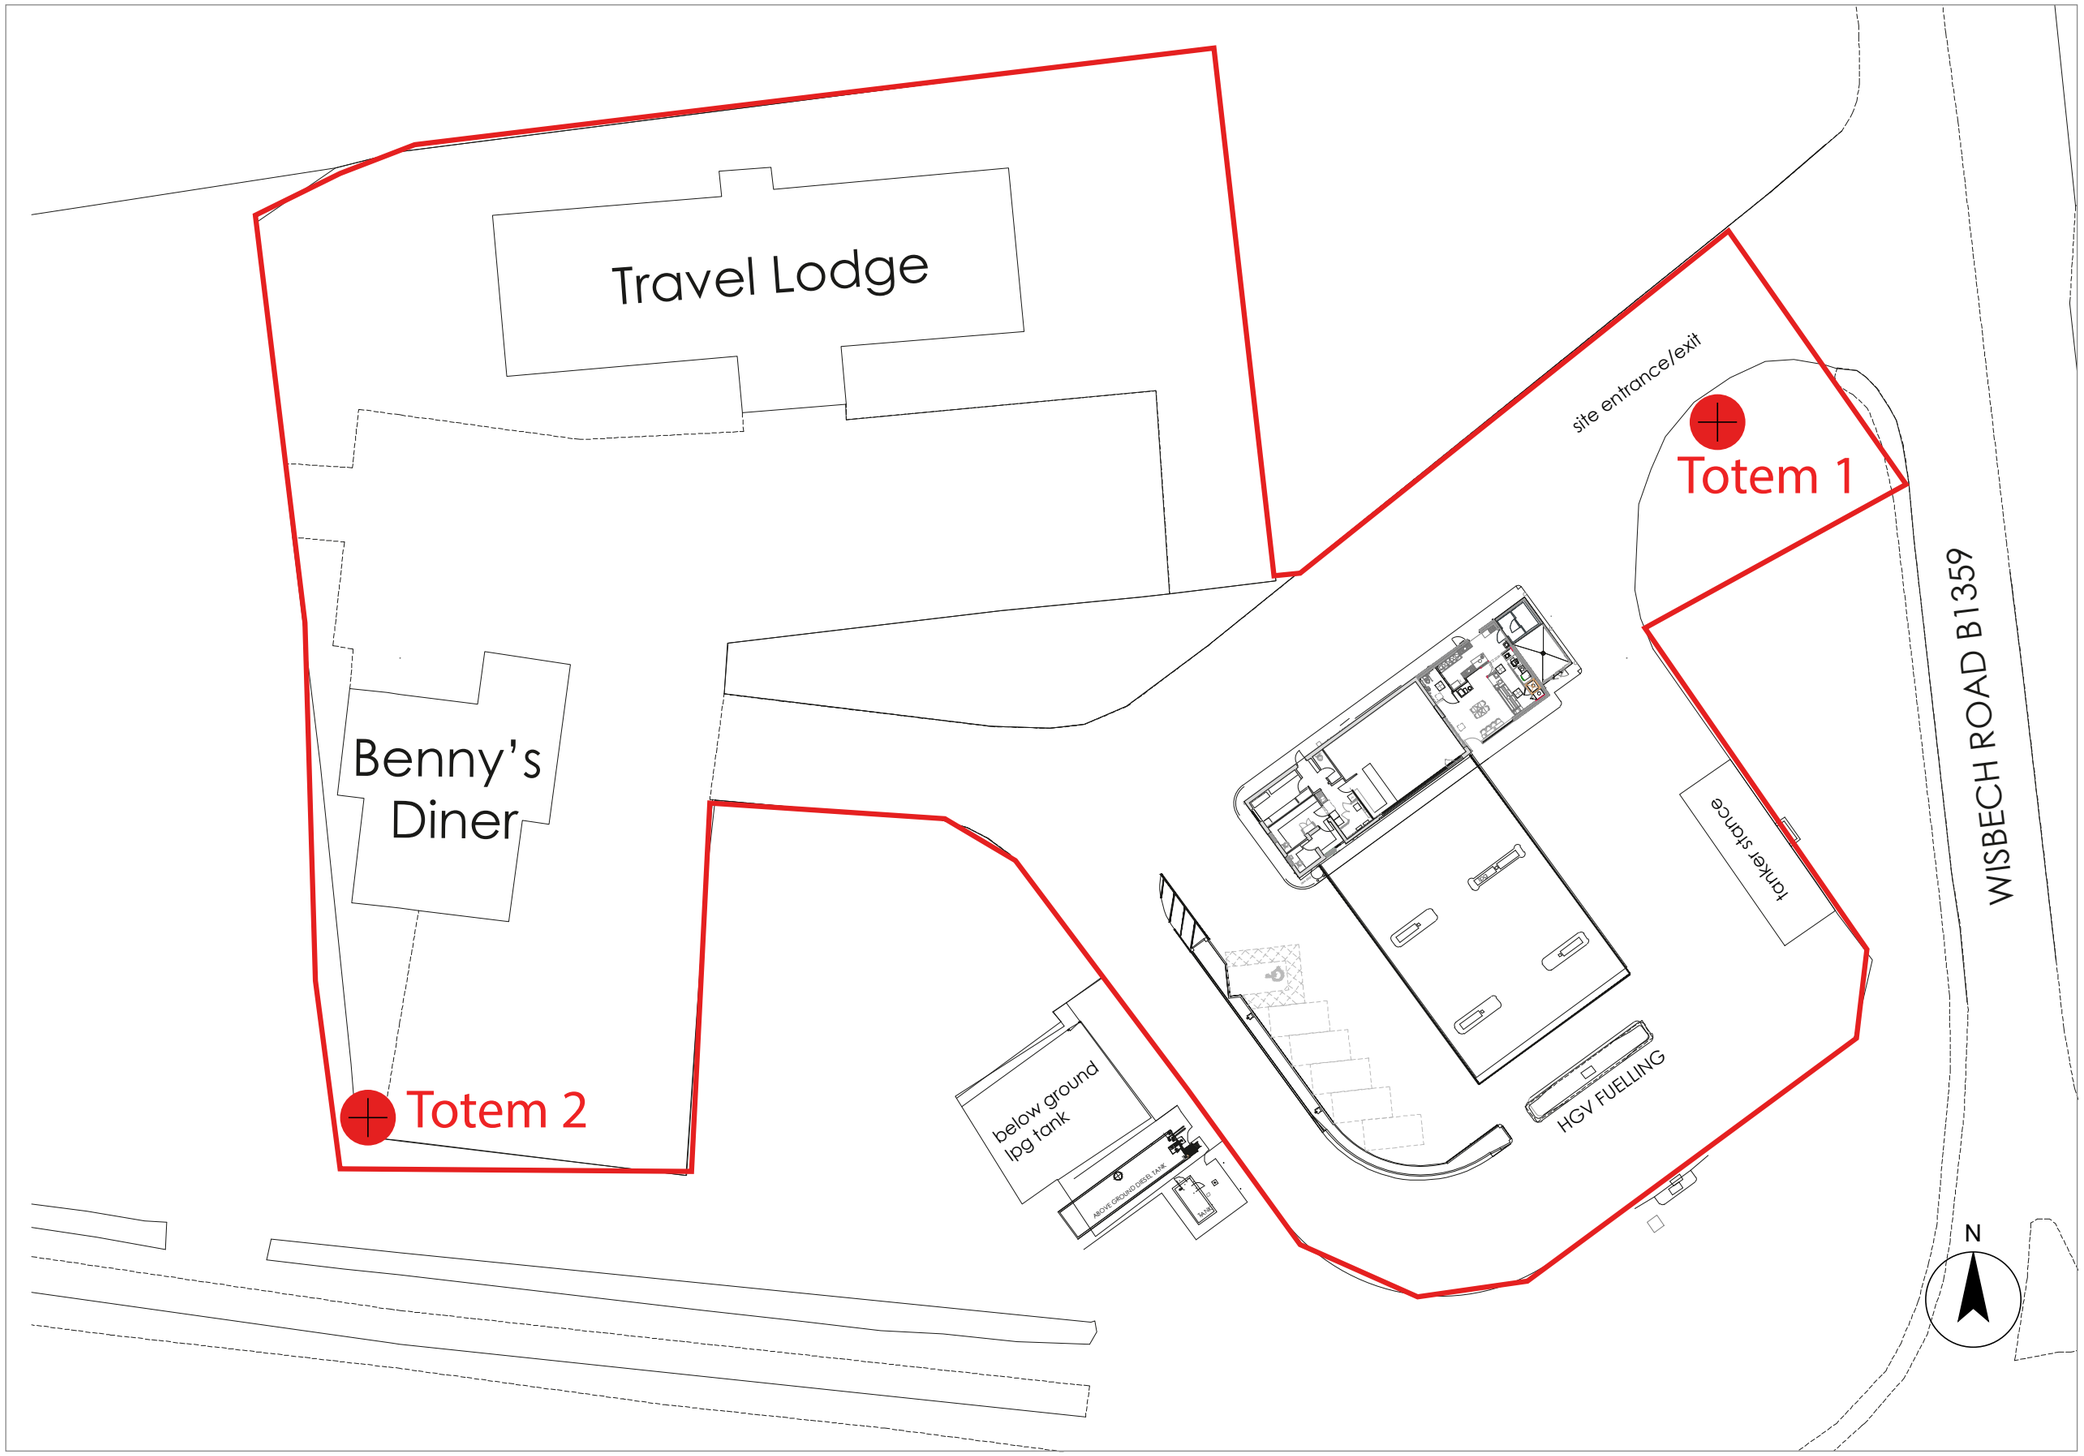

Scale 1:500 @ A3

0 10 20 30 40 50 metres

Red line - application site boundary

Proposed totem sign location (Totem 1, Totem 2)

Do not scale from PDF unless printed at A3 at 100%. Base map reproduced from supplied site plan; scale set from its scale bar.

This drawing is produced as a document for use in this project only and may not be used for any other purpose. The license is granted only to the specific recipients of the drawing directly from FITT Signs Ltd. FITT Signs Ltd accepts no liability for the use of this drawing other than the purpose for which it was intended in connection with this project as recorded on the title block and 'File Status Code' and 'Revision'.
If also issued in digital format, the data within this file may not be used for any purpose other than the information present on the paper copy of the document.

In the event that the above proviso is ignored, FITT Signs Ltd reserve the right to levy a £1000 design fee.

Colours displayed are purely representational of the proposed colour and should not be compared to any colour chart.

FITT Signs Ltd © 2024. This drawing may not be produced in any form without FITT Signs Ltd's prior written agreement.

REVISION LOG

ISSUED	REV.	DATE	DESCRIPTION
N/A	N/A	N/A	N/A

CLIENT
xx

PROJECT
Benny's Diner

PROJECT ADDRESS
Totem sign

DRAWING USE
Proposal

STATUS CODE

DRAWING TITLE
KCA_ADDITIONAL SIGNAGE

SIZE
A3

DRAWING NO.
03. PE12 9AG

REVISION
001

CREATED BY
HP

CHECKED BY
MI

APPROVED BY

FITT SIGNS & GRAPHICS
60-62
Pitt Street
Norwich
NR3 1DF
01603 619128
www.fsgsigns.co.uk