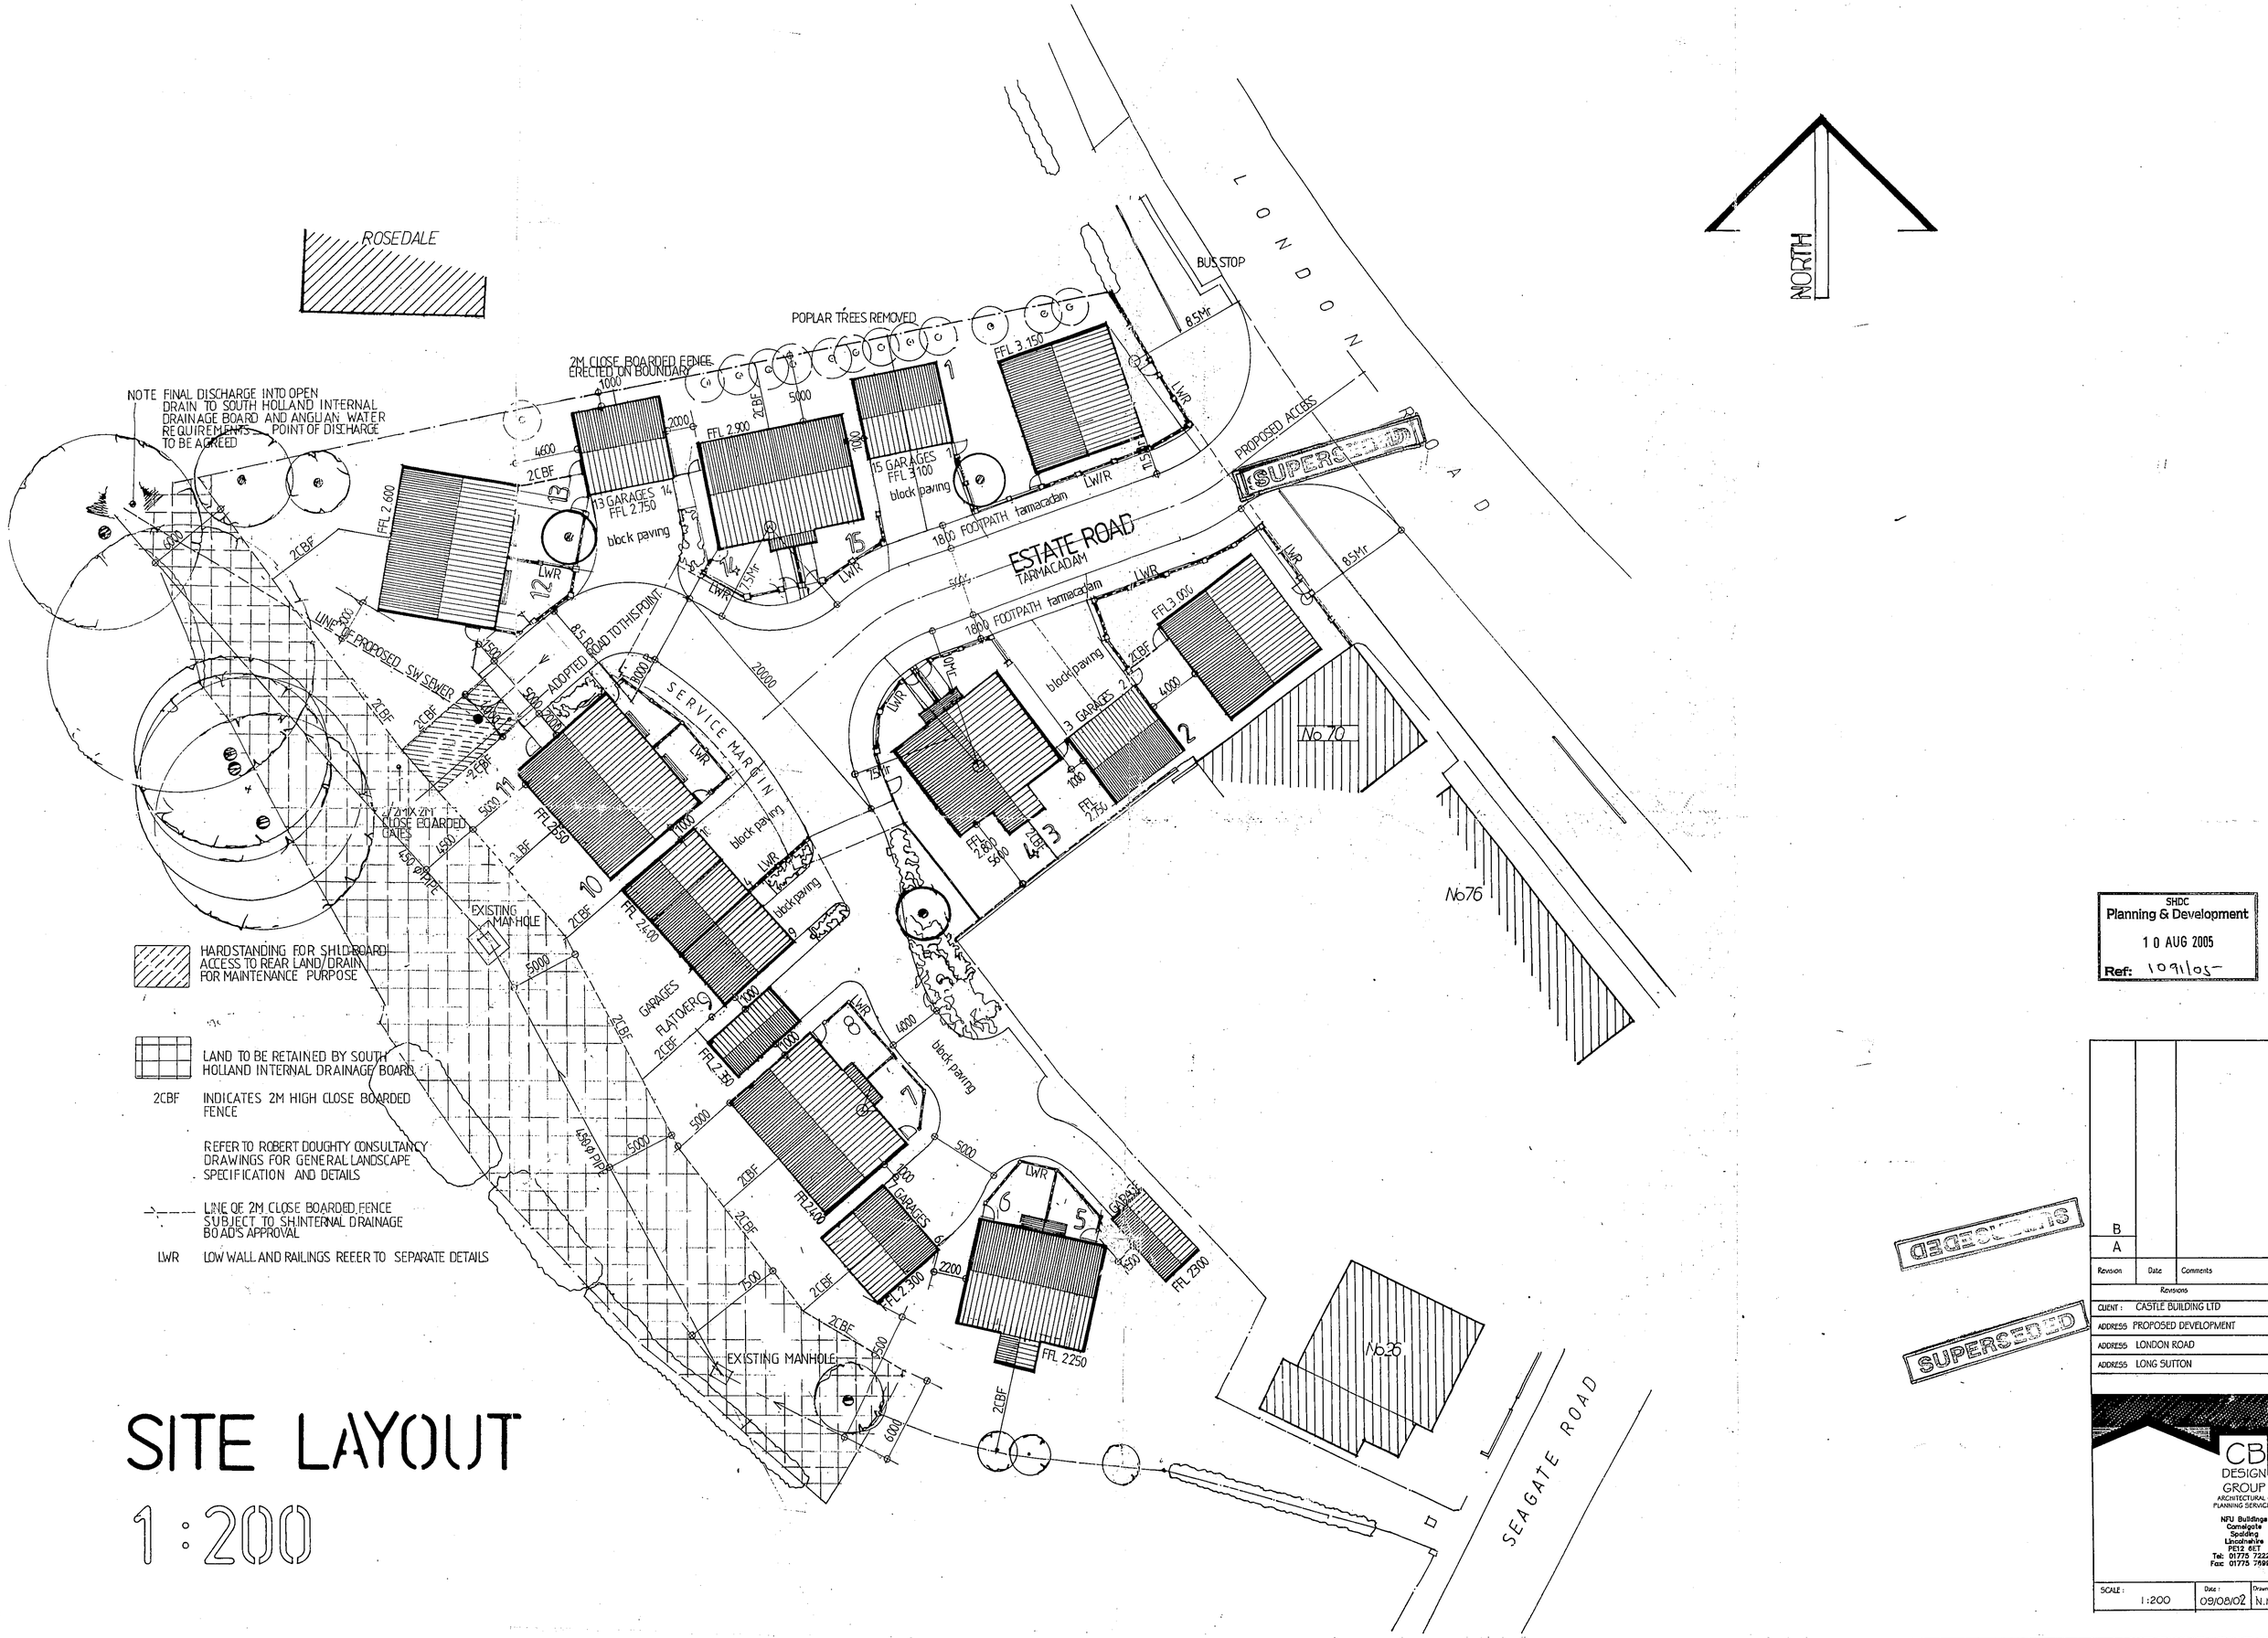


SITE LAYOUT

1 : 200

SHDC
Planning & Development
10 AUG 2005
Ref: 1091/05-

SUPERSEDED

SUPERSEDED

Revision	Date	Comments
B		
A		

Revisions

CLIENT : CASTLE BUILDING LTD
ADDRESS PROPOSED DEVELOPMENT
ADDRESS LONDON ROAD
ADDRESS LONG SUTTON

CB DESIGN GROUP
ARCHITECTURAL & PLANNING SERVICES
NFU Buildings
Cornegate
Spalding
Lincolnshire
PE12 6ET
Tel: 01775 722241
Fax: 01775 759858

SCALE : 1:200 | Date : 09/08/02 | Drawn By N.F