



FRONT ELEVATION




SIDE ELEVATION

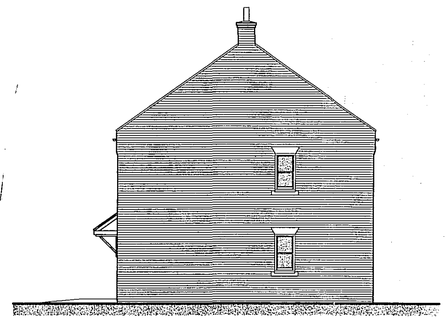


REAR ELEVATION

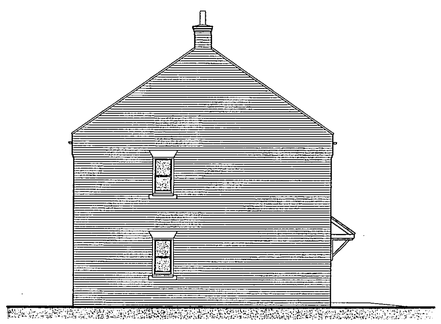

SIDE ELEVATION

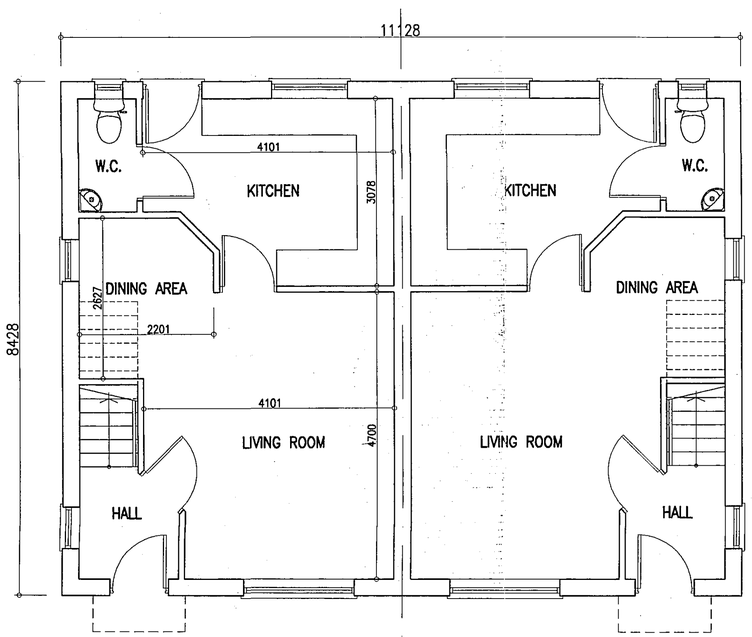

GROUND FLOOR PLAN

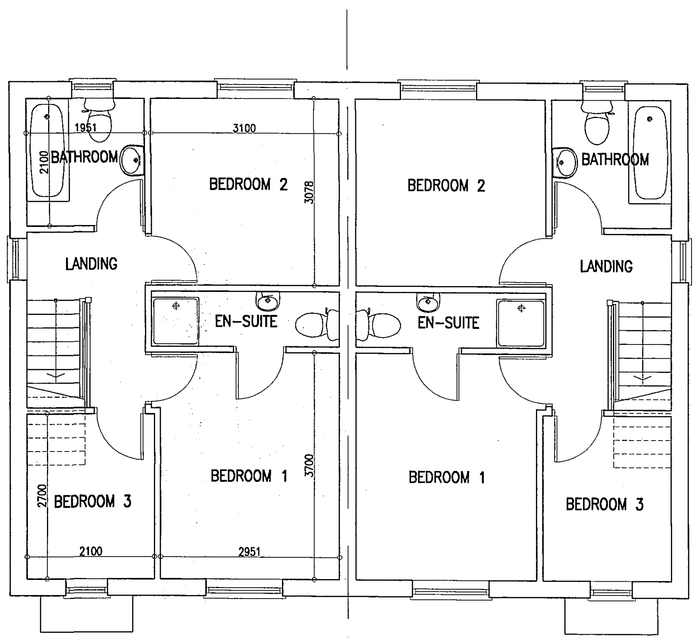

FIRST FLOOR PLAN

SHDC
Planning & Development
10 AUG 2005
Ref: 1091/05

TYPE 2

PLOTS 10, 11, 12, 13.

ROOF COVERING	-	NATURAL SLATE
PARAPETS	-	275mm WIDE RE-CONSTRUCTED STONE COLOUR – PORTLAND
FACING BRICK	-	REFER TO SCHEDULE
WINDOWS	-	TRADITIONAL SLIDING SASH TIMBER CREAM PAINTED
CILLS	-	150mm RE-CONSTRUCTED STONE COLOUR – PORTLAND
HEADS	-	215mm DEEP SPLAYED RE-CONSTRUCTED STONE COLOUR – PORTLAND
EXTERNAL DOORS	-	WOODEN PURPOSE MADE CREAM PAINTED
ROOF WINDOWS	-	VELUX CONSERVATION WINDOW COLOUR – SLATE GREY
CHIMNEY POTS	-	REDBANK TRADITIONAL RED CLAY POT

DETERMINED
PLAN

Revision	Date	Comments

Revisions

CLIENT : CASTLE BUILDING LTD
ADDRESS PROPOSED DEVELOPMENT
ADDRESS LONDON ROAD
ADDRESS LONG SUTTON

CB DESIGN GROUP
ARCHITECTURAL & PLANNING SERVICES
MTU Buildings
Corvalgate
Spalding
Lincolnshire
PE12 6ET
Tel: 01775 722241
Fax: 01775 769086

SCALE : 1:50	Date : 03/08/05	Drawn By : N.F.
Drawing No 1050805/04	Revision No:	