



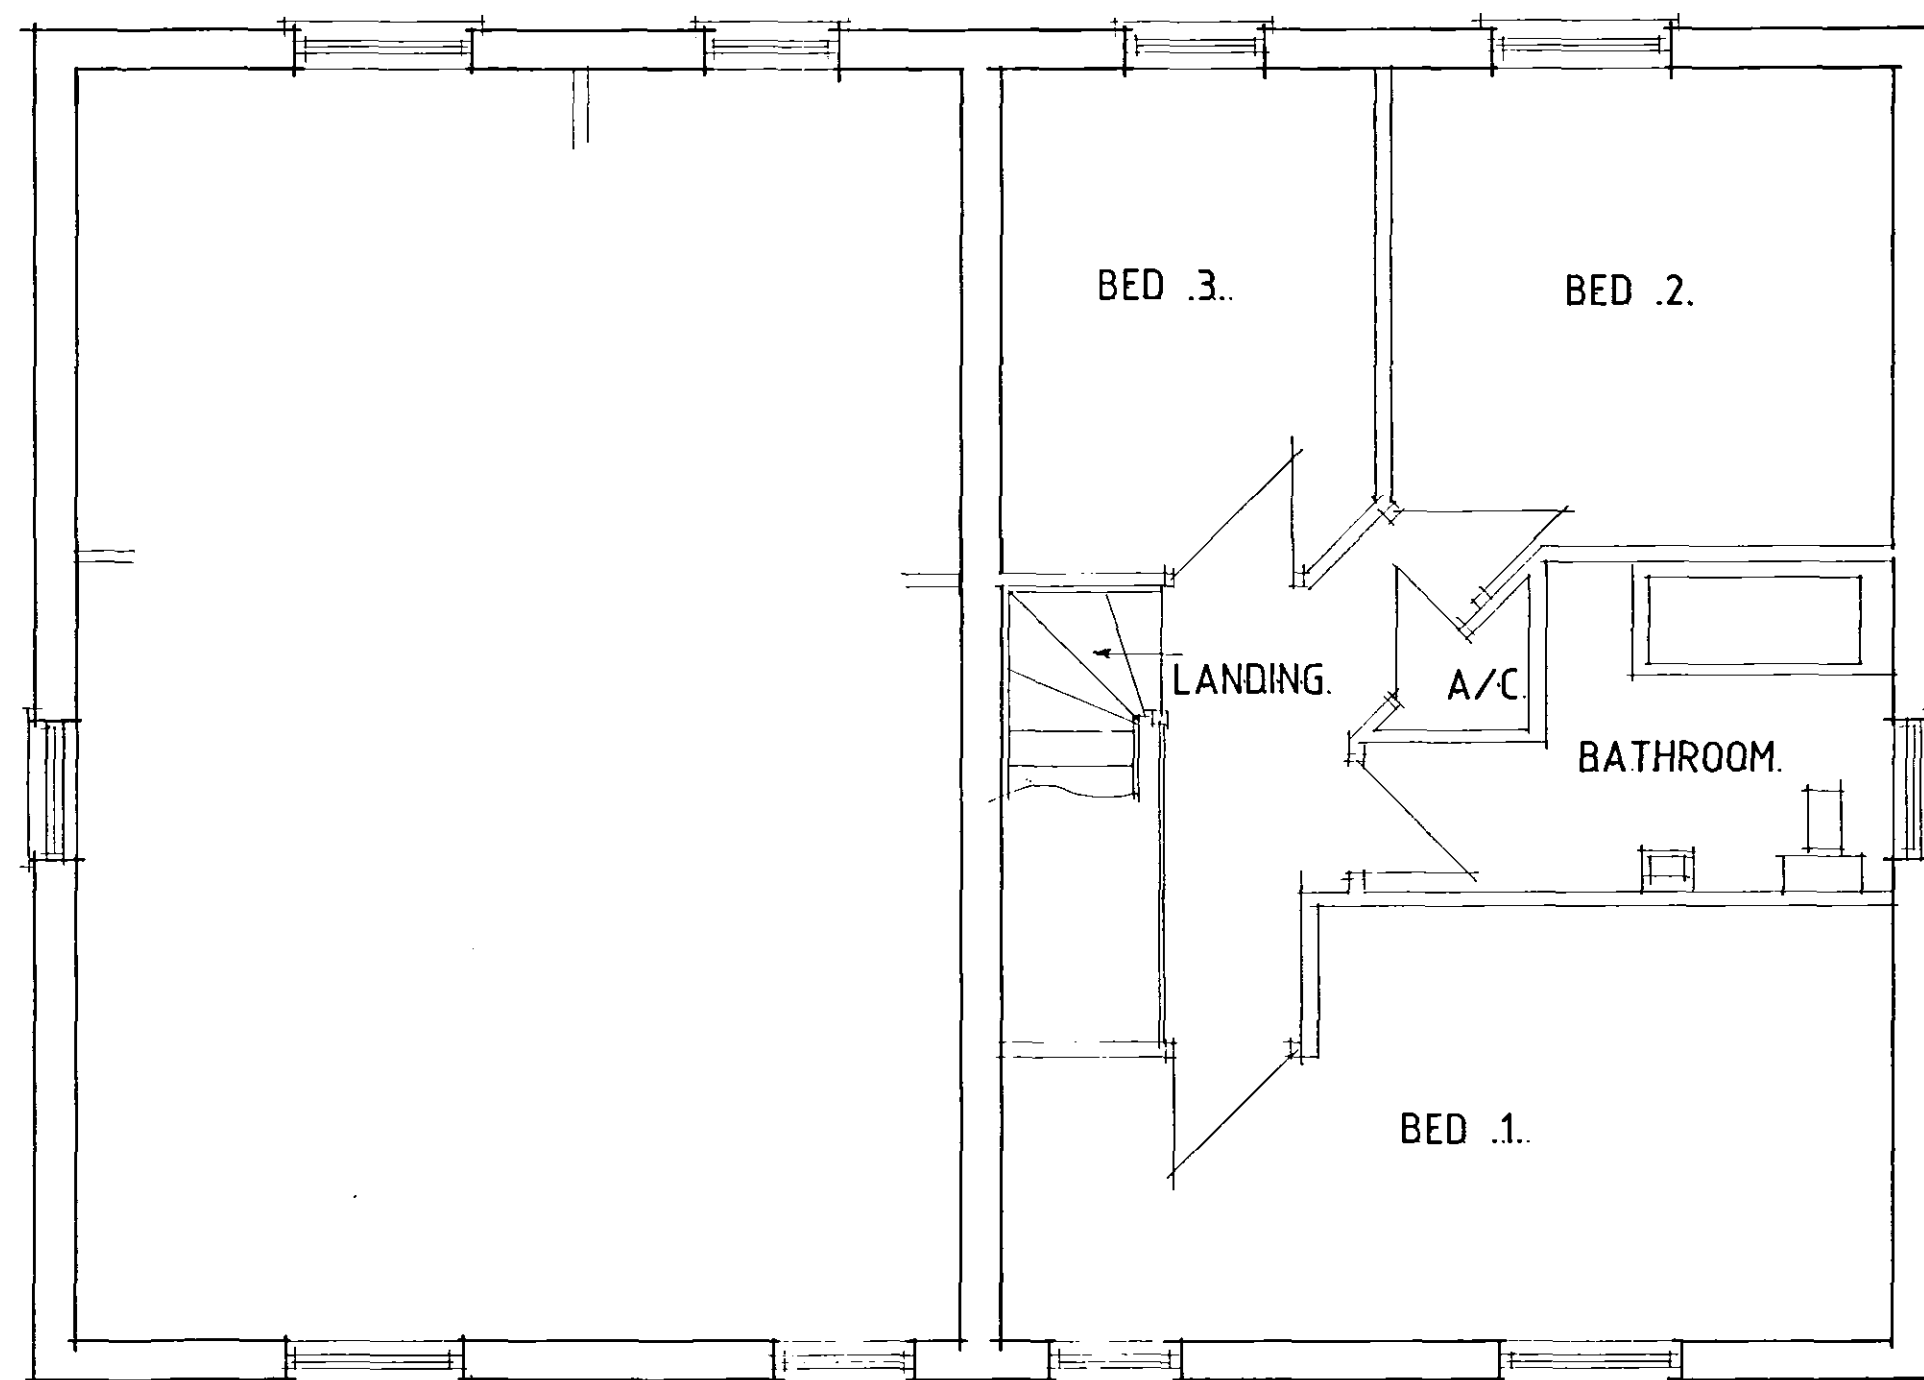


FIRST FLOOR PLAN

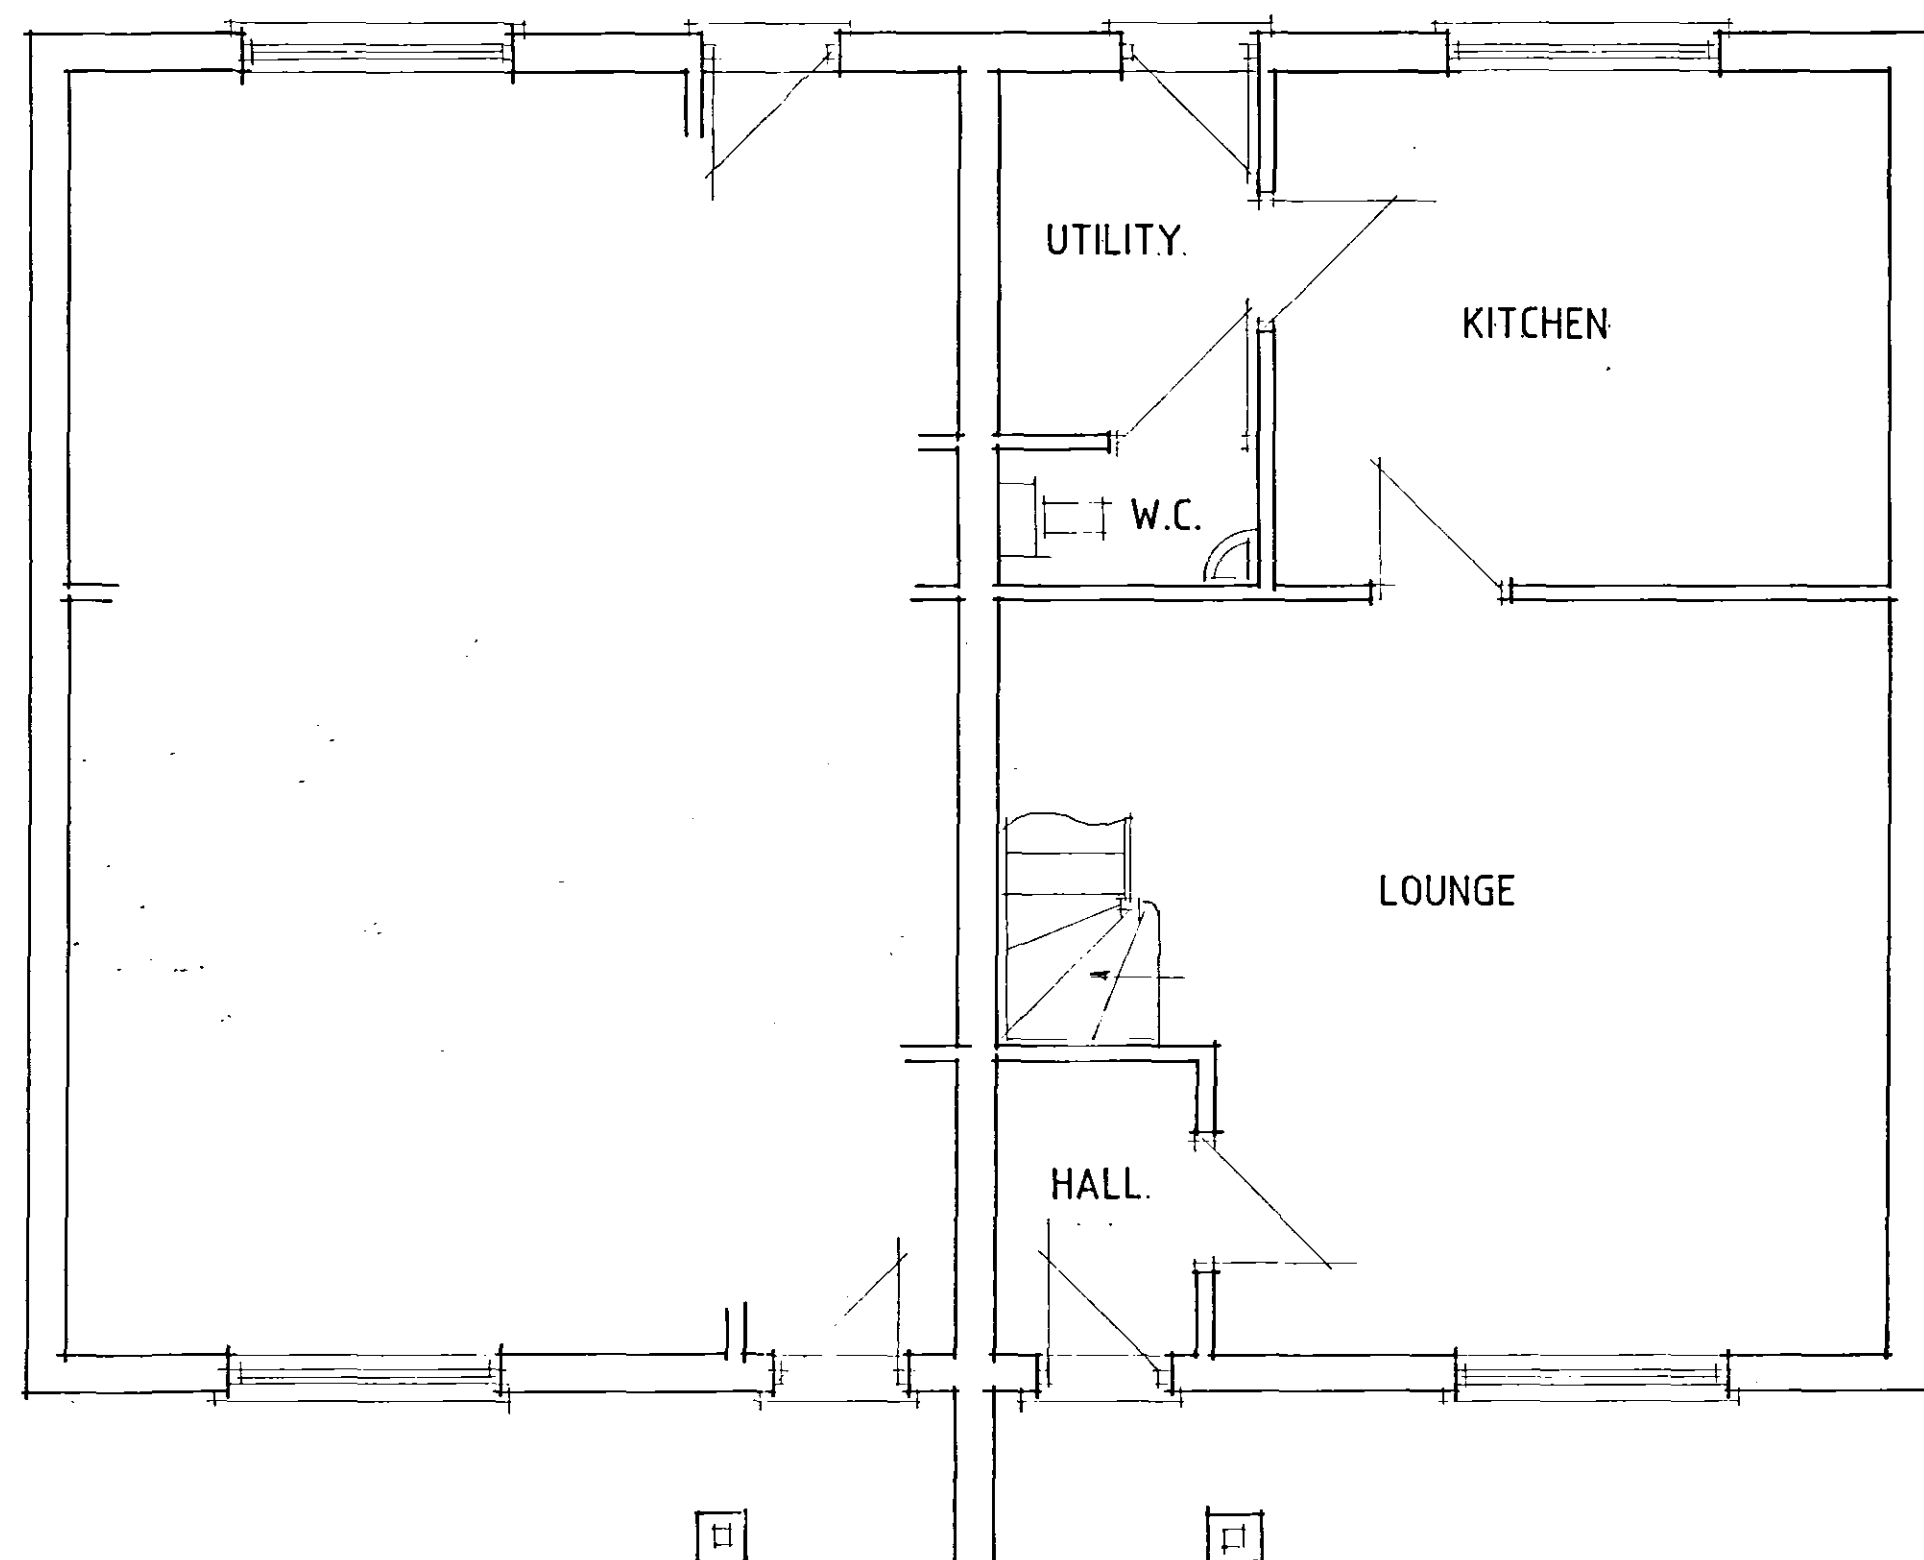

GROUND FLOOR PLAN




FRONT.

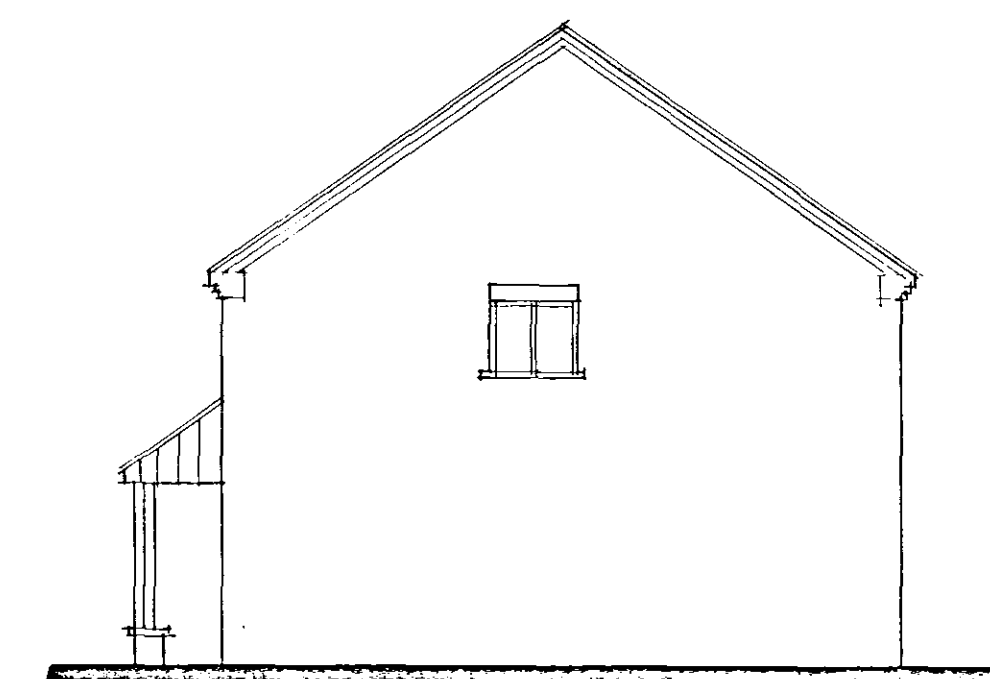

SIDE.



REAR

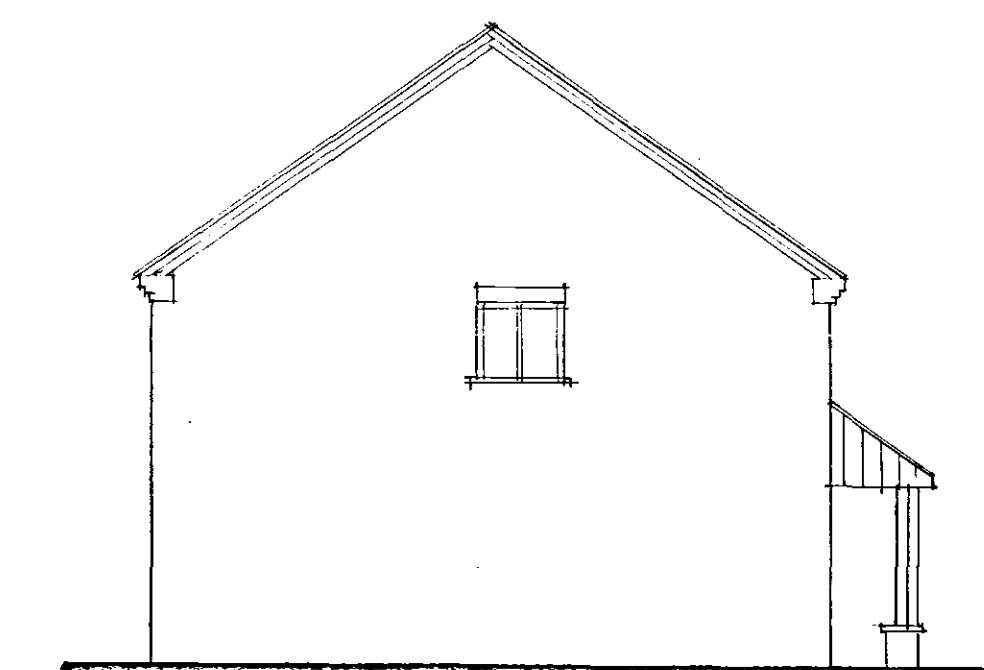

SIDE

SHDC
PLANNING & DEVELOPMENT
- 7 AUG 2006
Ref. 1093106

Status
CONSULTANTS IN ARCHITECTURE & PLANNING

PROPOSED 8No AFFORDABLE
HOUSES AT ROMAN BANK
CROSSES, LONG SUTTON
FOR

MR. P. HOLT.

1:50 1:100 SD06-057/2

JULY-06 B.GILHAM.

2 Edinburgh, Walls, Holtheach,
Spalding, Lincs. PE12 7AP
Tel: 01406 424343 Fax: 01406 490702

