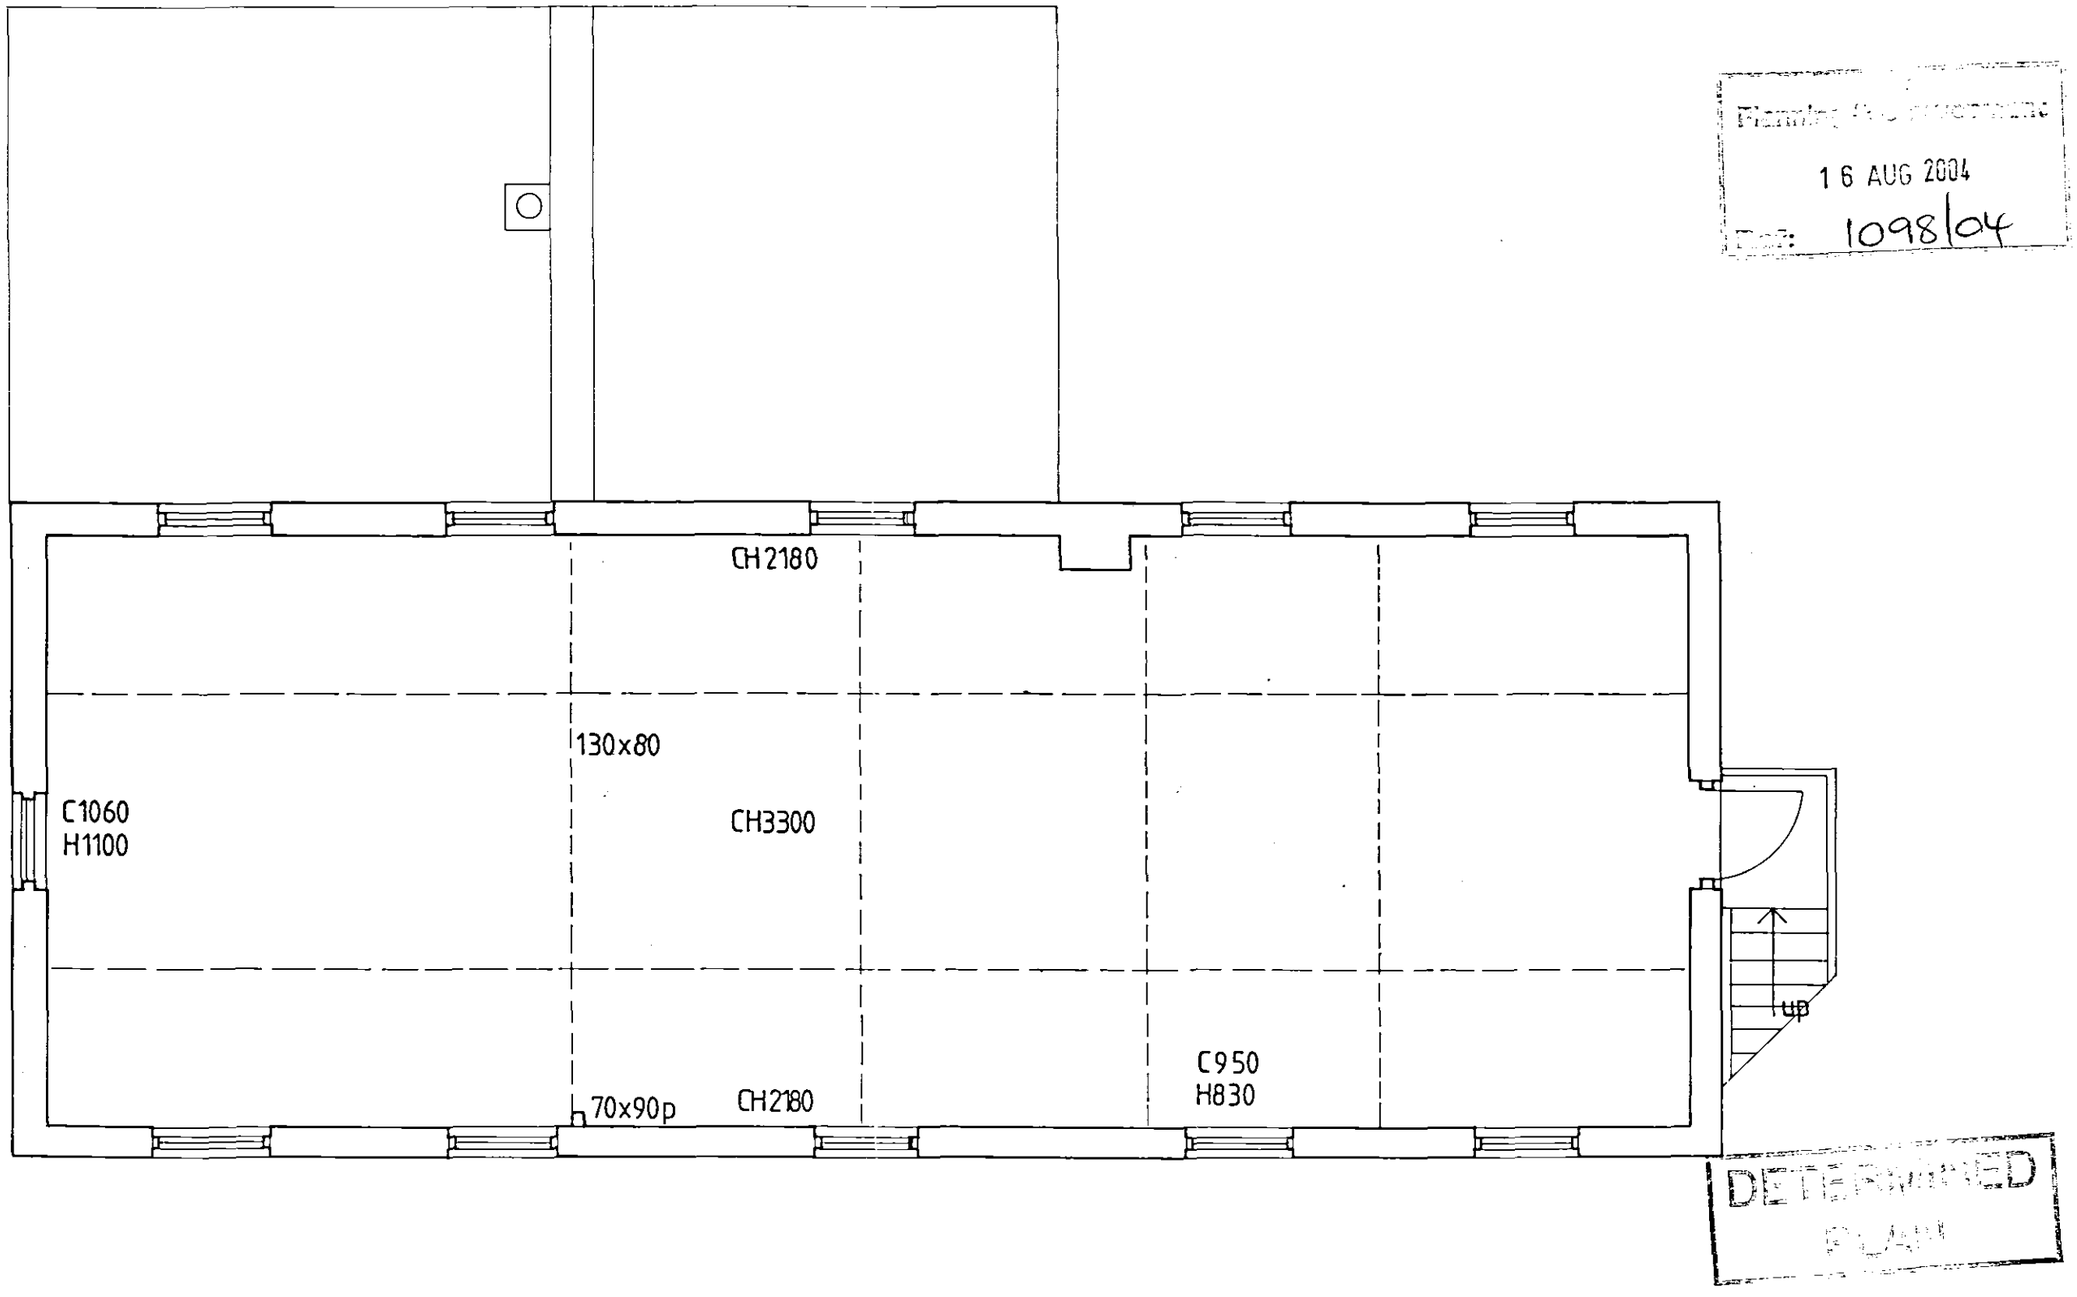


Planning Permission
16 AUG 2004
Ref: 1098/04

DETERMINED
PLAN

Ian Haye Partnership
STREET FARM, HIGH STREET, NORTHWOLD
NORFOLK IP26 5LA
Tel:01366-727 766 Fax: 01366-727 676

drawing A. STABLES - STORE
FIRST FLOOR PLAN
EXISTING

project ADDERLEY HOUSE
23 LONDON ROAD
LONG SUTTON

scale 1.50 date 04.04

drw no 4161.S6 rev