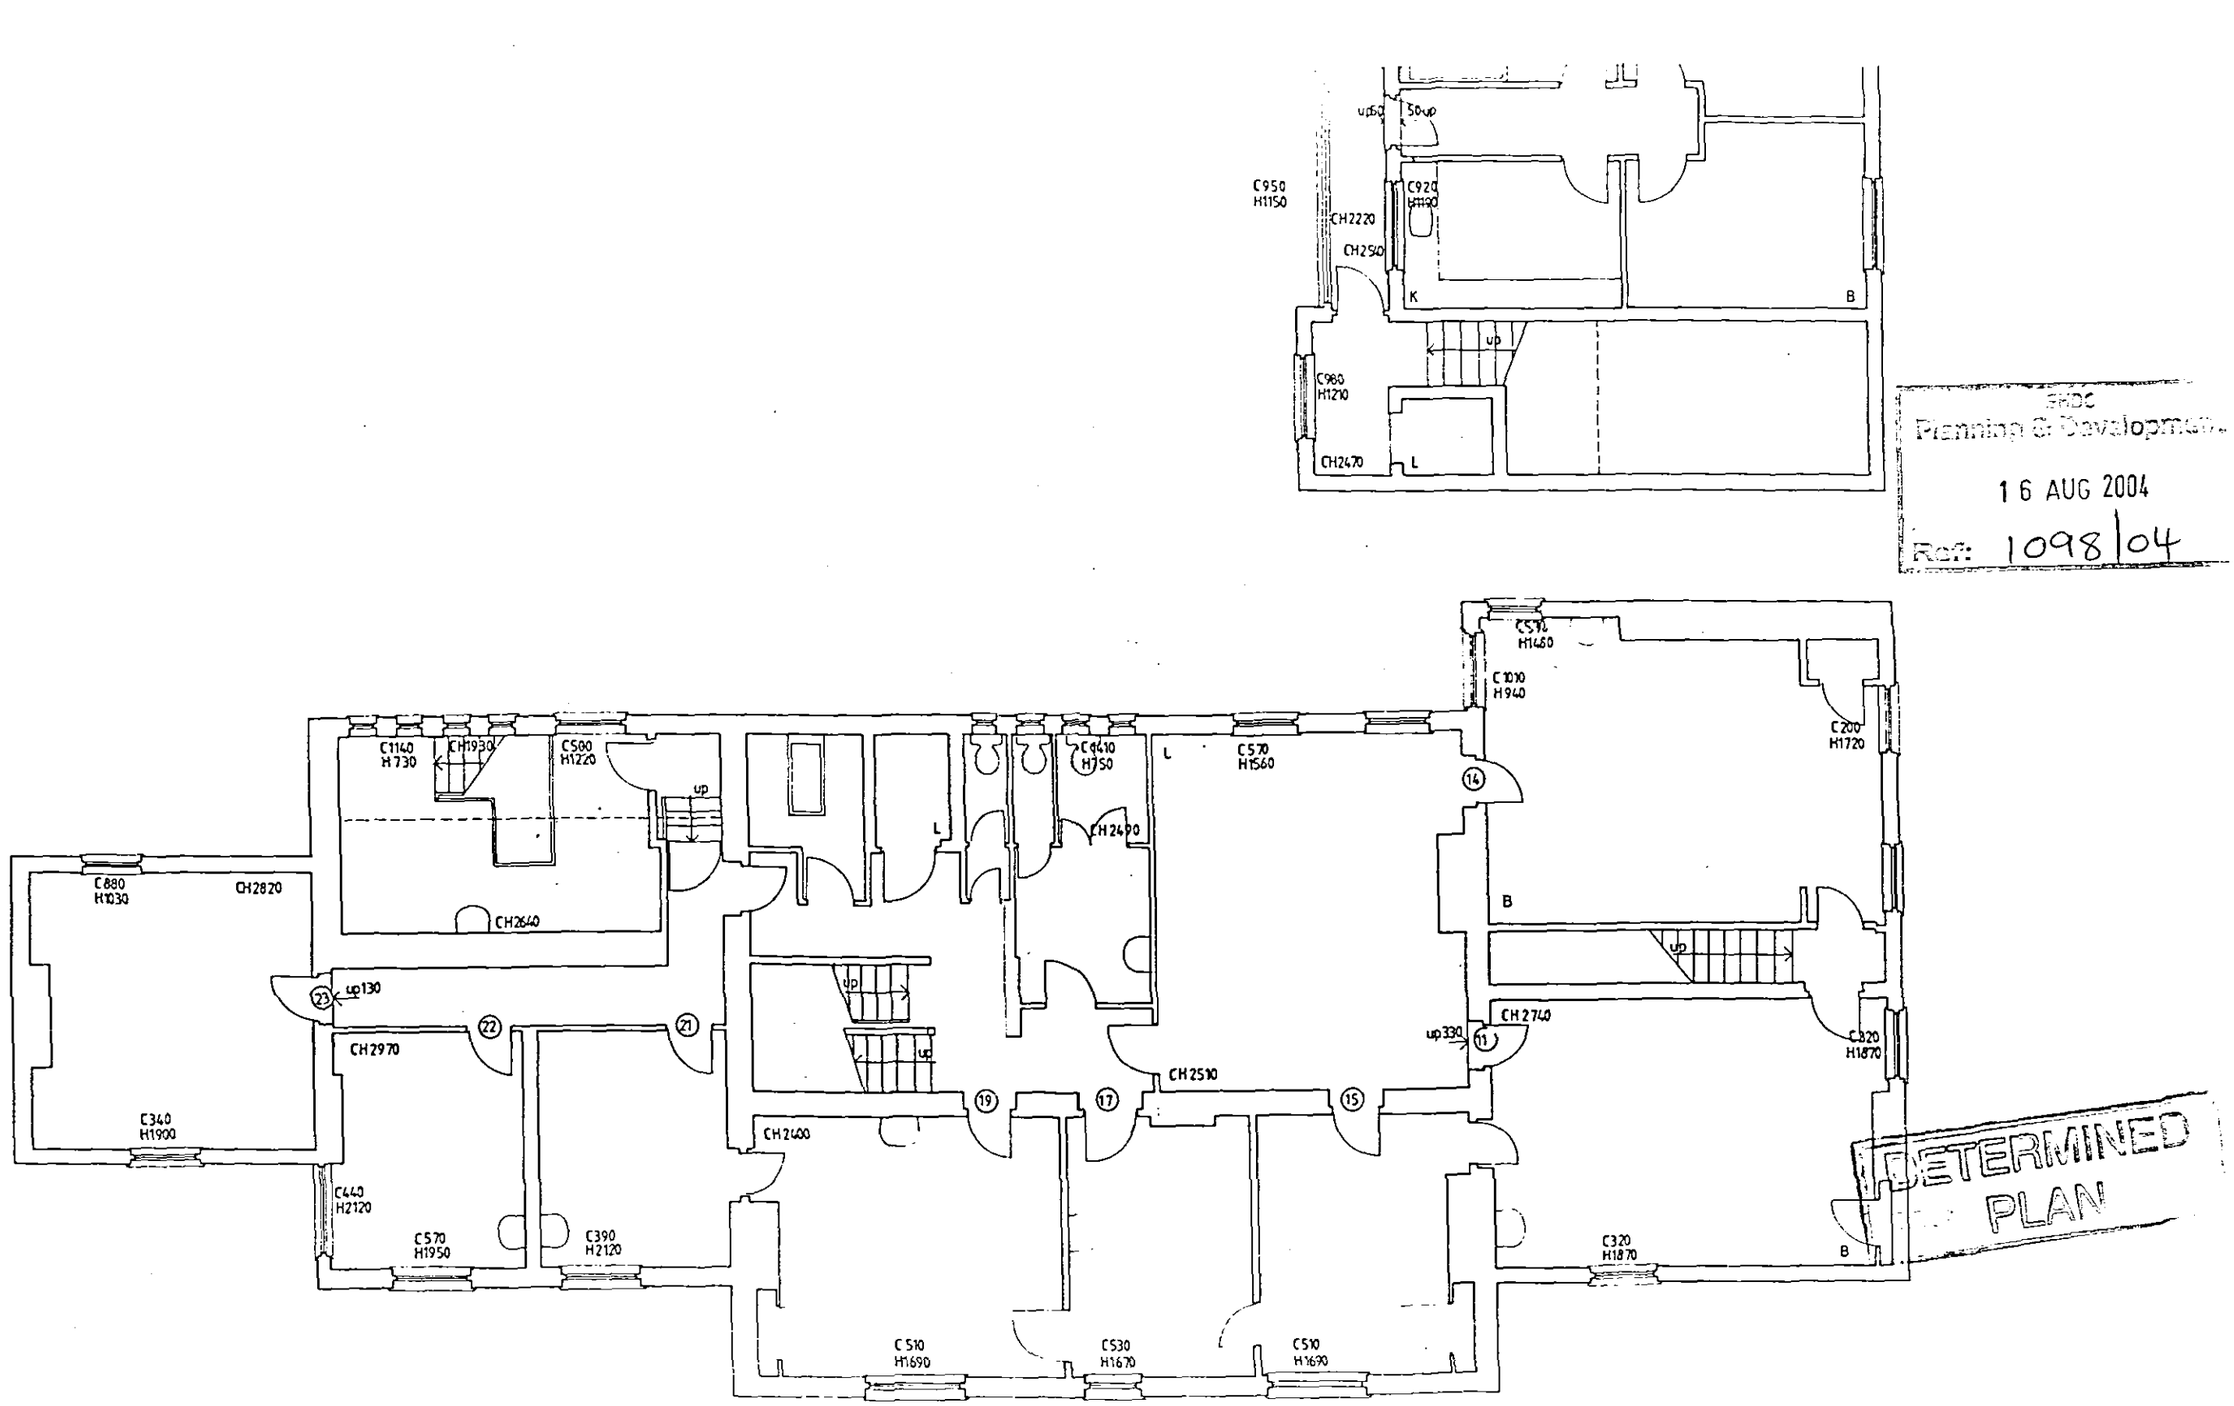



SHDC
Planning & Development
16 AUG 2004
Ref: 1098/04

DETERMINED
PLAN

**Ian Haye Partnership**
STREET FARM, HIGH STREET, NORTHWOLD
NORFOLK IP26 5LA
Tel:01366-727 766 Fax: 01366-727 676

drawing D. ADDERLEY HOUSE
FIRST FLOOR PLAN
EXISTING

project ADDERLEY HOUSE
23 LONDON ROAD
LONG SUTTON

scale 1.100 date 05.04

drw no 4161. S13 rev