


A2

REAR ELEVATION

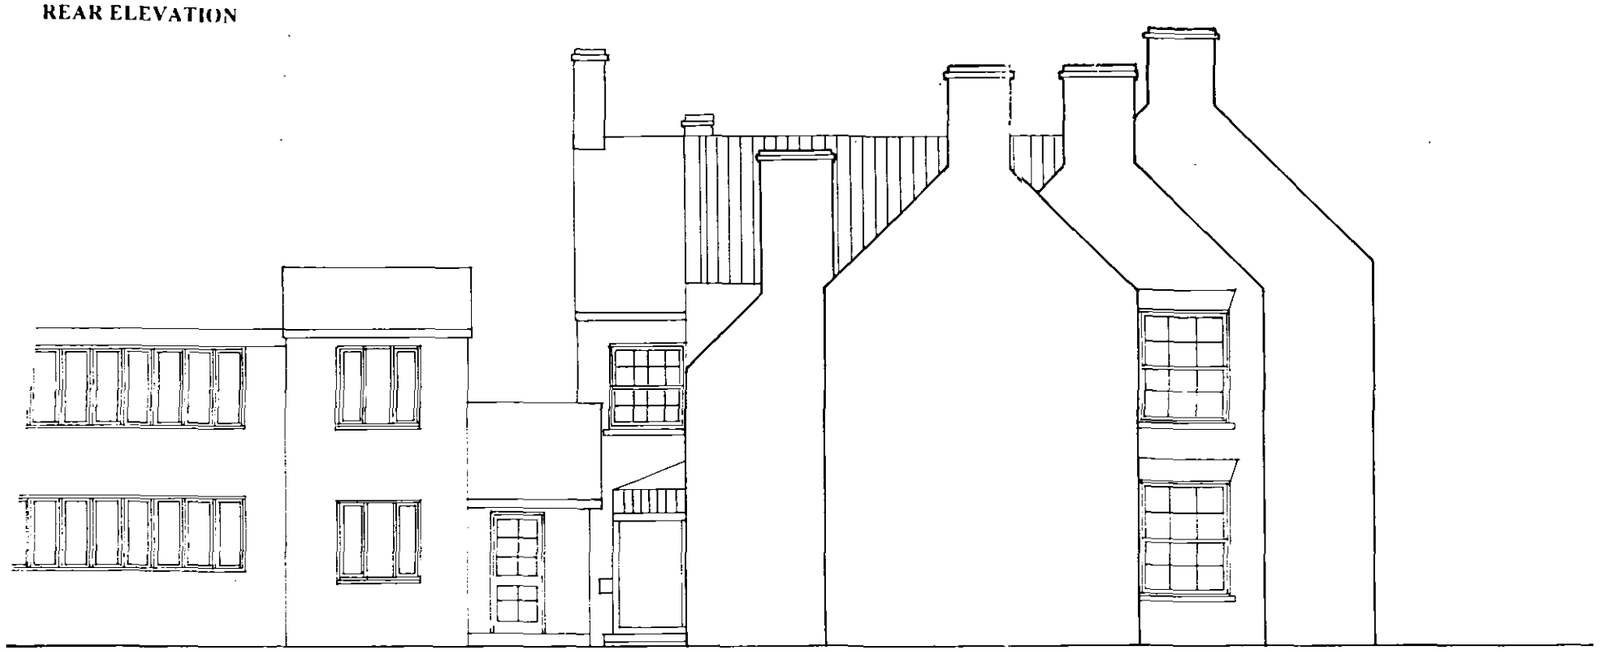

LEFT FLANK ELEVATION

SYBDC
Planning & Development
- 5 NOV 2004
Ref 1098/04

DETERMINED
PLAN

Ian Haye Partnership
STREET FARM, HIGH STREET, NORTHWOLD
NORFOLK IP26 5LA
Tel:01366-727 766 Fax: 01366-727 676

drawing D. ADDERLEY HOUSE
ELEVATIONS 2
EXISTING

project ADDERLEY HOUSE
23 LONDON ROAD
LONG SUTTON

scale 1.100 date 05.04

drw no 4161. S15 rev A