
A2

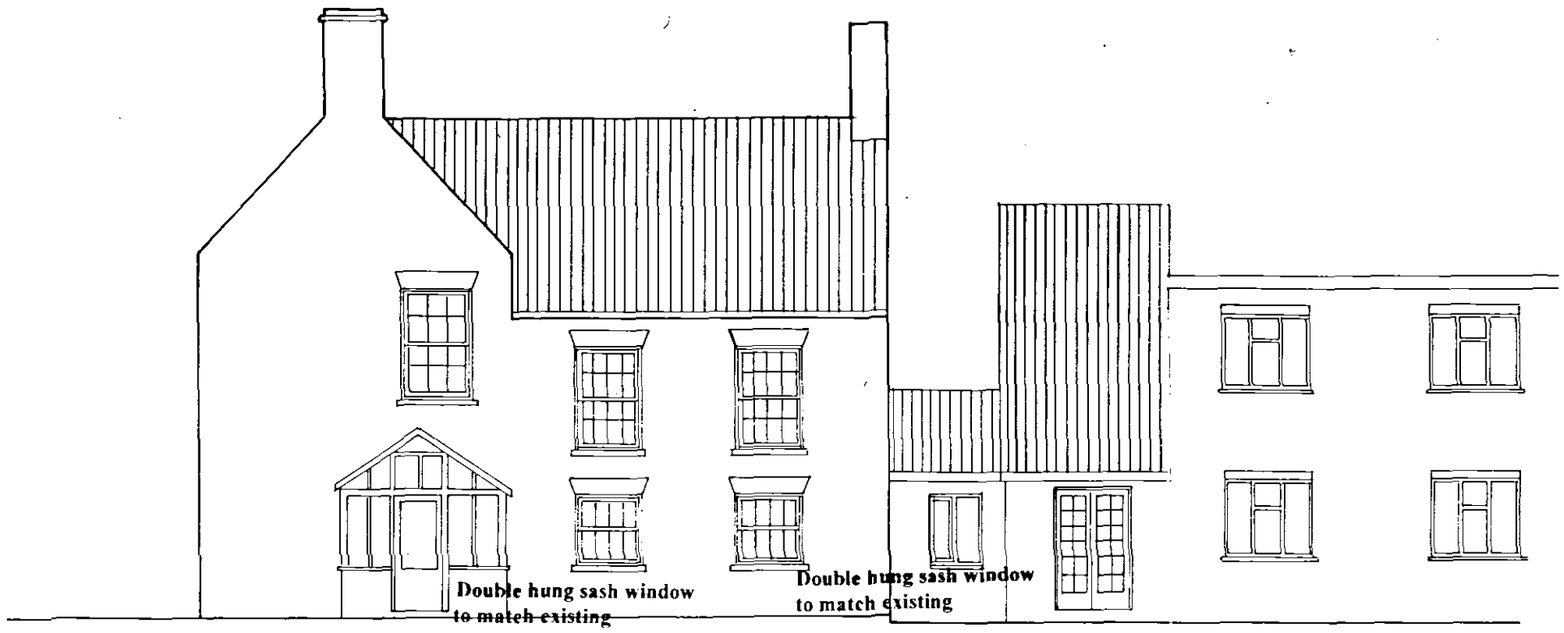

FRONT ELEVATION



RIGHT FLANK ELEVATION

SHDC
Planning & Development
- 5 NOV 2004
Ref 1098/04

DETERMINED
PLAN

Ian Haye Partnership
STREET FARM, HIGH STREET, NORTHWOLD
NORFOLK IP26 5LA
Tel:01366-727 766 Fax: 01366-727 676

drawing D. ADDERLEY HOUSE
ELEVATIONS 1
PROPOSED

Project ADDERLEY HOUSE
23 LONDON ROAD
LONG SUTTON

scale 1.100 date 05.04

drw no 4161. P.10 rev A