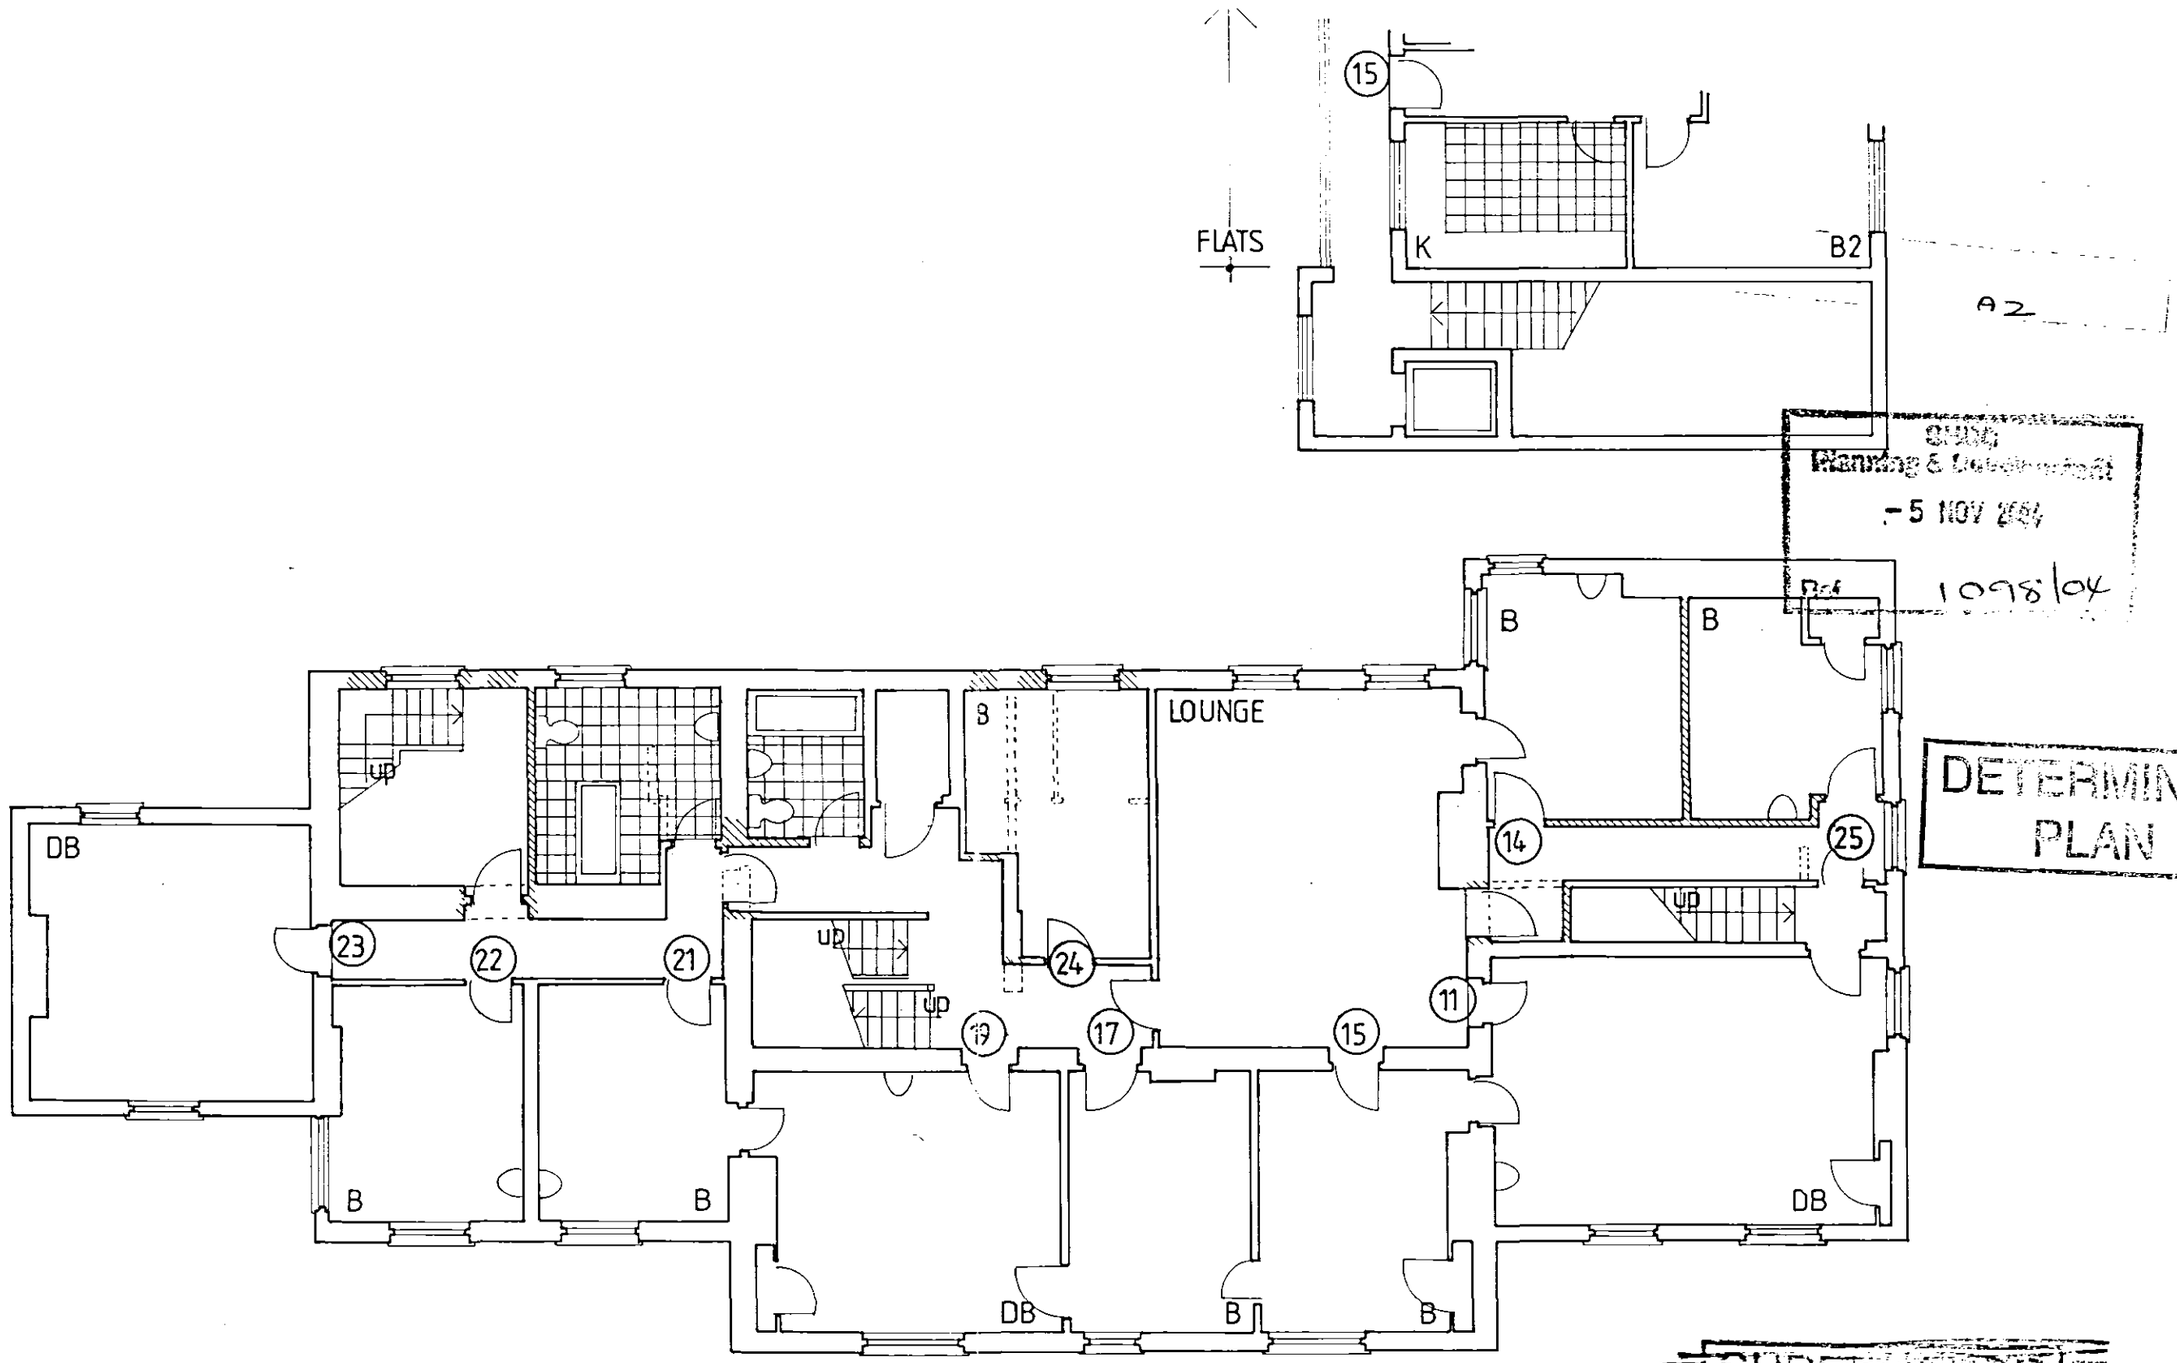


Planning & Development
- 5 NOV 2004
1098/04
DETERMINED PLAN
ISSUED

Ian Haye Partnership
15 HIGH STREET, NORTHWOLD
NORFOLK IP26 5LA
Tel:01366-727 766 Fax: 01366-727 676

drawing D. ADDERLEY HOUSE
FIRST FLOOR PLAN
PROPOSED

project ADDERLEY HOUSE
23 LONDON ROAD
LONG SUTTON

scale 1.100 date 06.04

drw no 4166.P13 rev A