
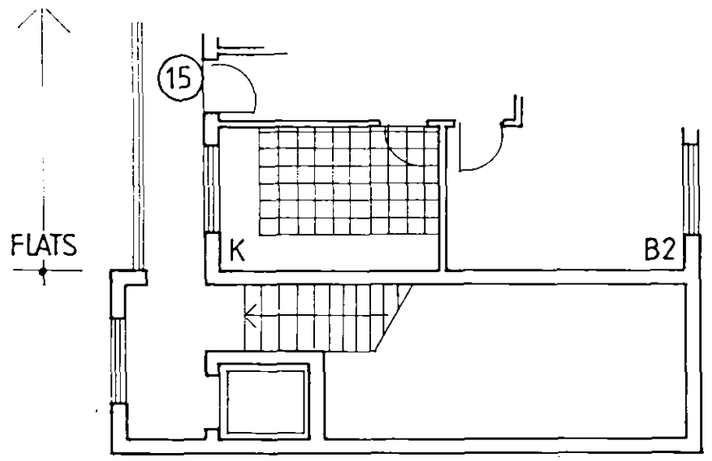


Planning & Development
16 AUG 2004
Ref: 1098/04

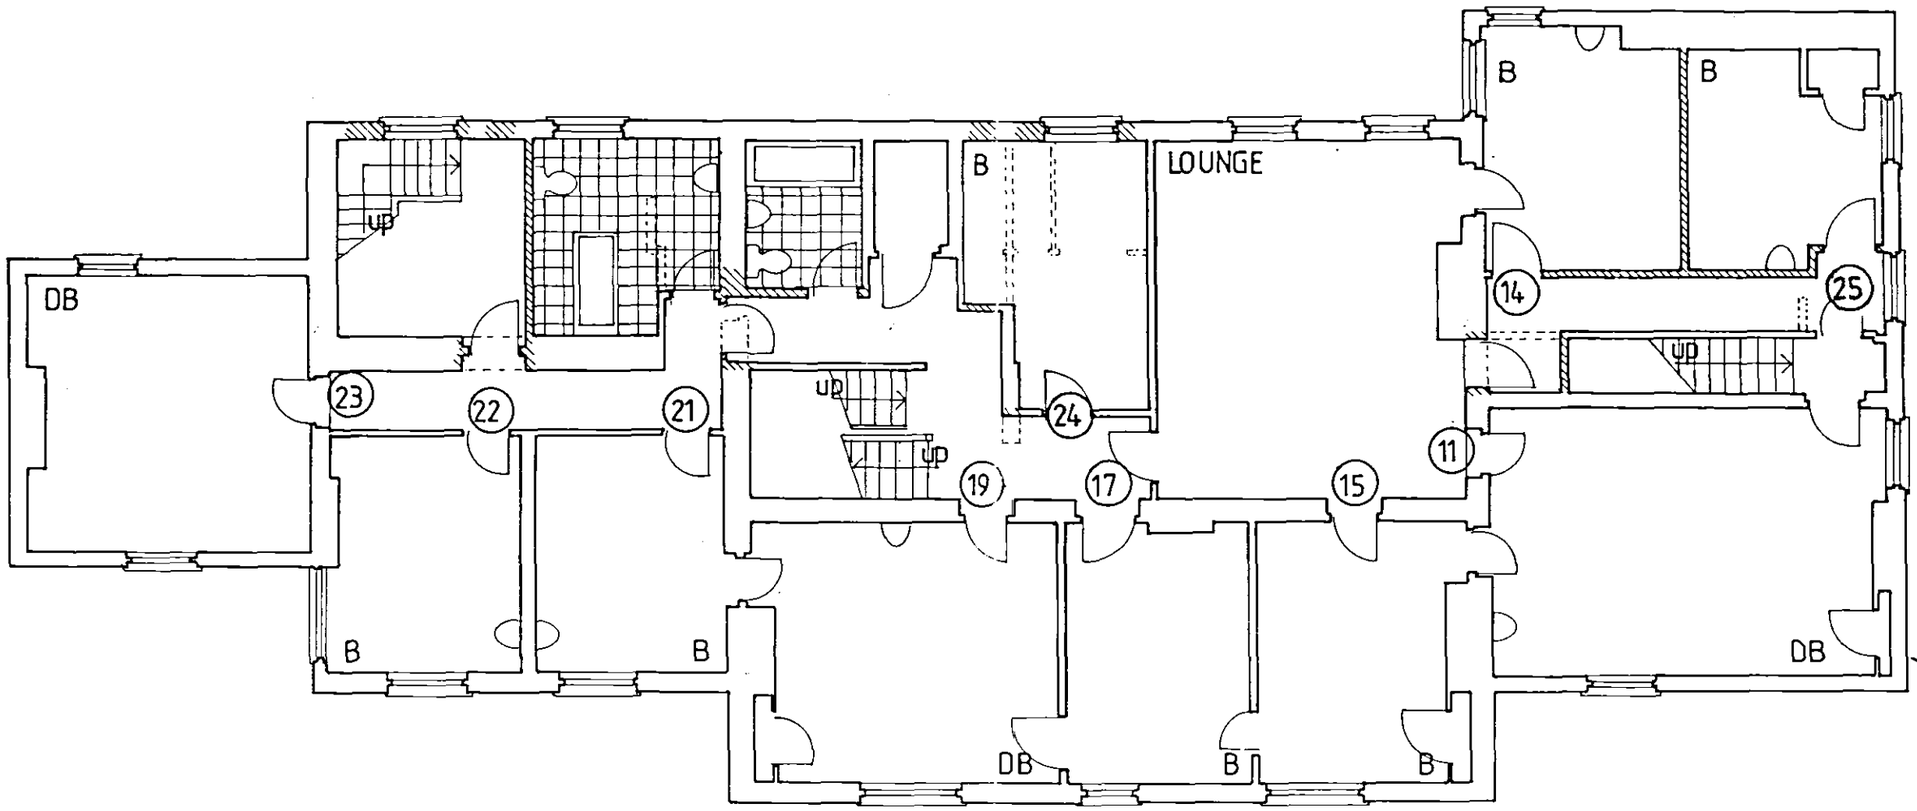

DETERMINED
PLAN

Ian Haye Partnership
15 HIGH STREET, NORTHWOLD
NORFOLK IP26 5LA
Tel:01366-727 766 Fax: 01366-727 676

drawing D. ADDERLEY HOUSE
FIRST FLOOR PLAN
PROPOSED

project ADDERLEY HOUSE
23 LONDON ROAD
LONG SUTTON

scale 1.100 date 06.04

drw no 4166.P13 rev