

Planning & Development
16 AUG 2004
Ref: 1098/04

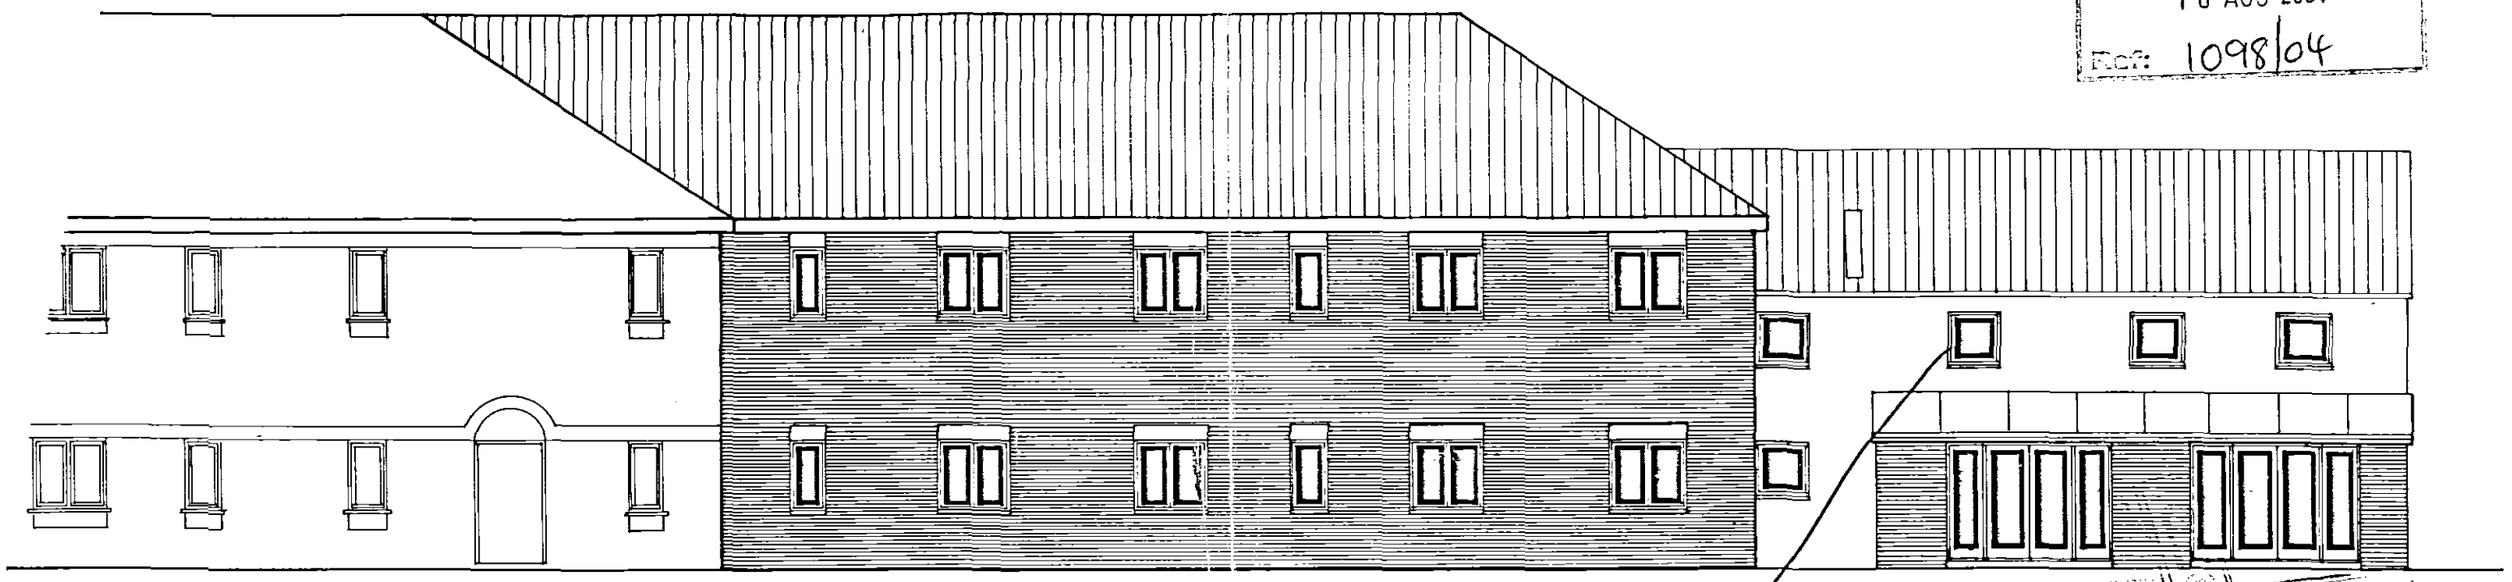

REAR ELEVATION

Exg
Top hung casements

DETERMINED

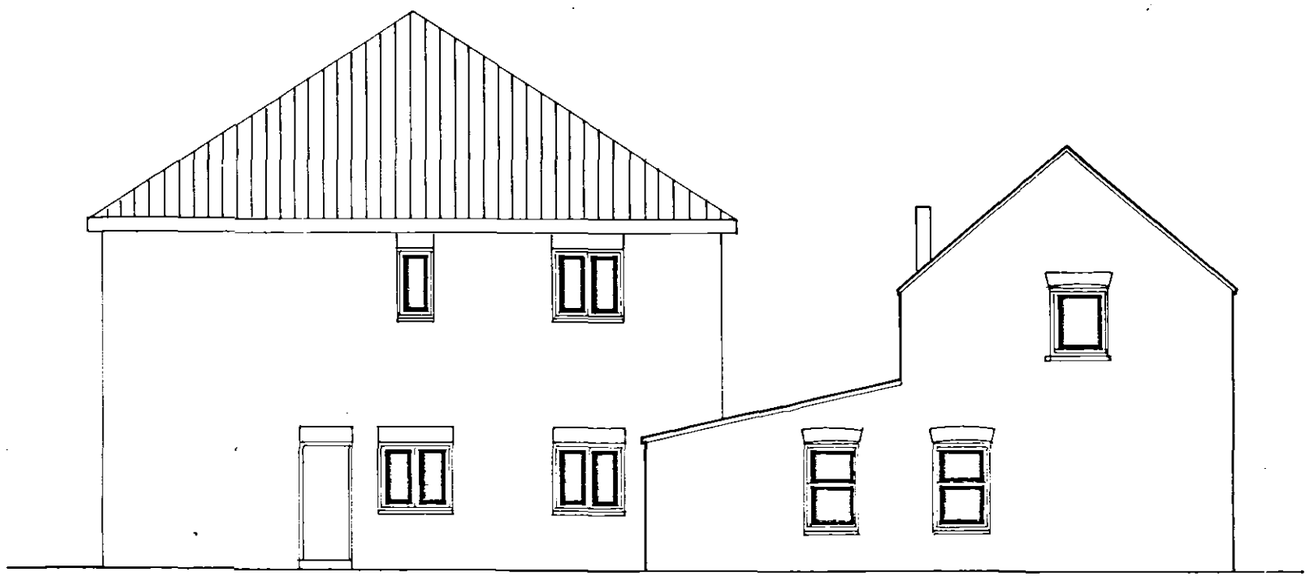

LEFT FLANK ELEVATION



RIGHT FLANK ELEVATION

Ian Haye Partnership
STREET FARM, HIGH STREET, NORTHWOLD
NORFOLK IP26 5LA
Tel:01366-727 766 Fax: 01366-727 676

drawing A. NURSING HOME EXTENSION
ELEVATIONS 2
PROPOSED

project ADDERLEY HOUSE
23 LONDON ROAD
LONG SUTTON

scale 1.100 date 05.04

drw no 4161 P5 rev

P5