
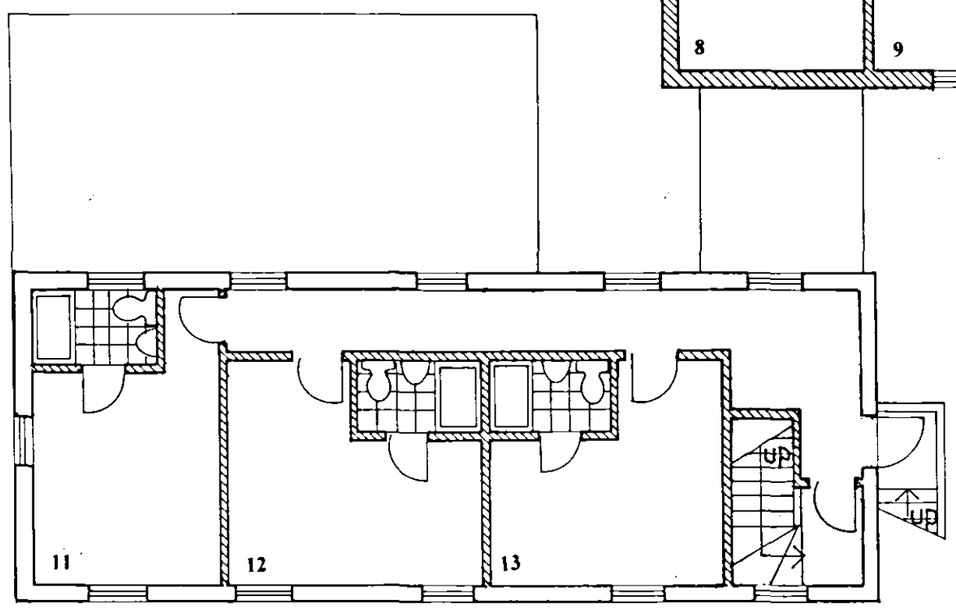


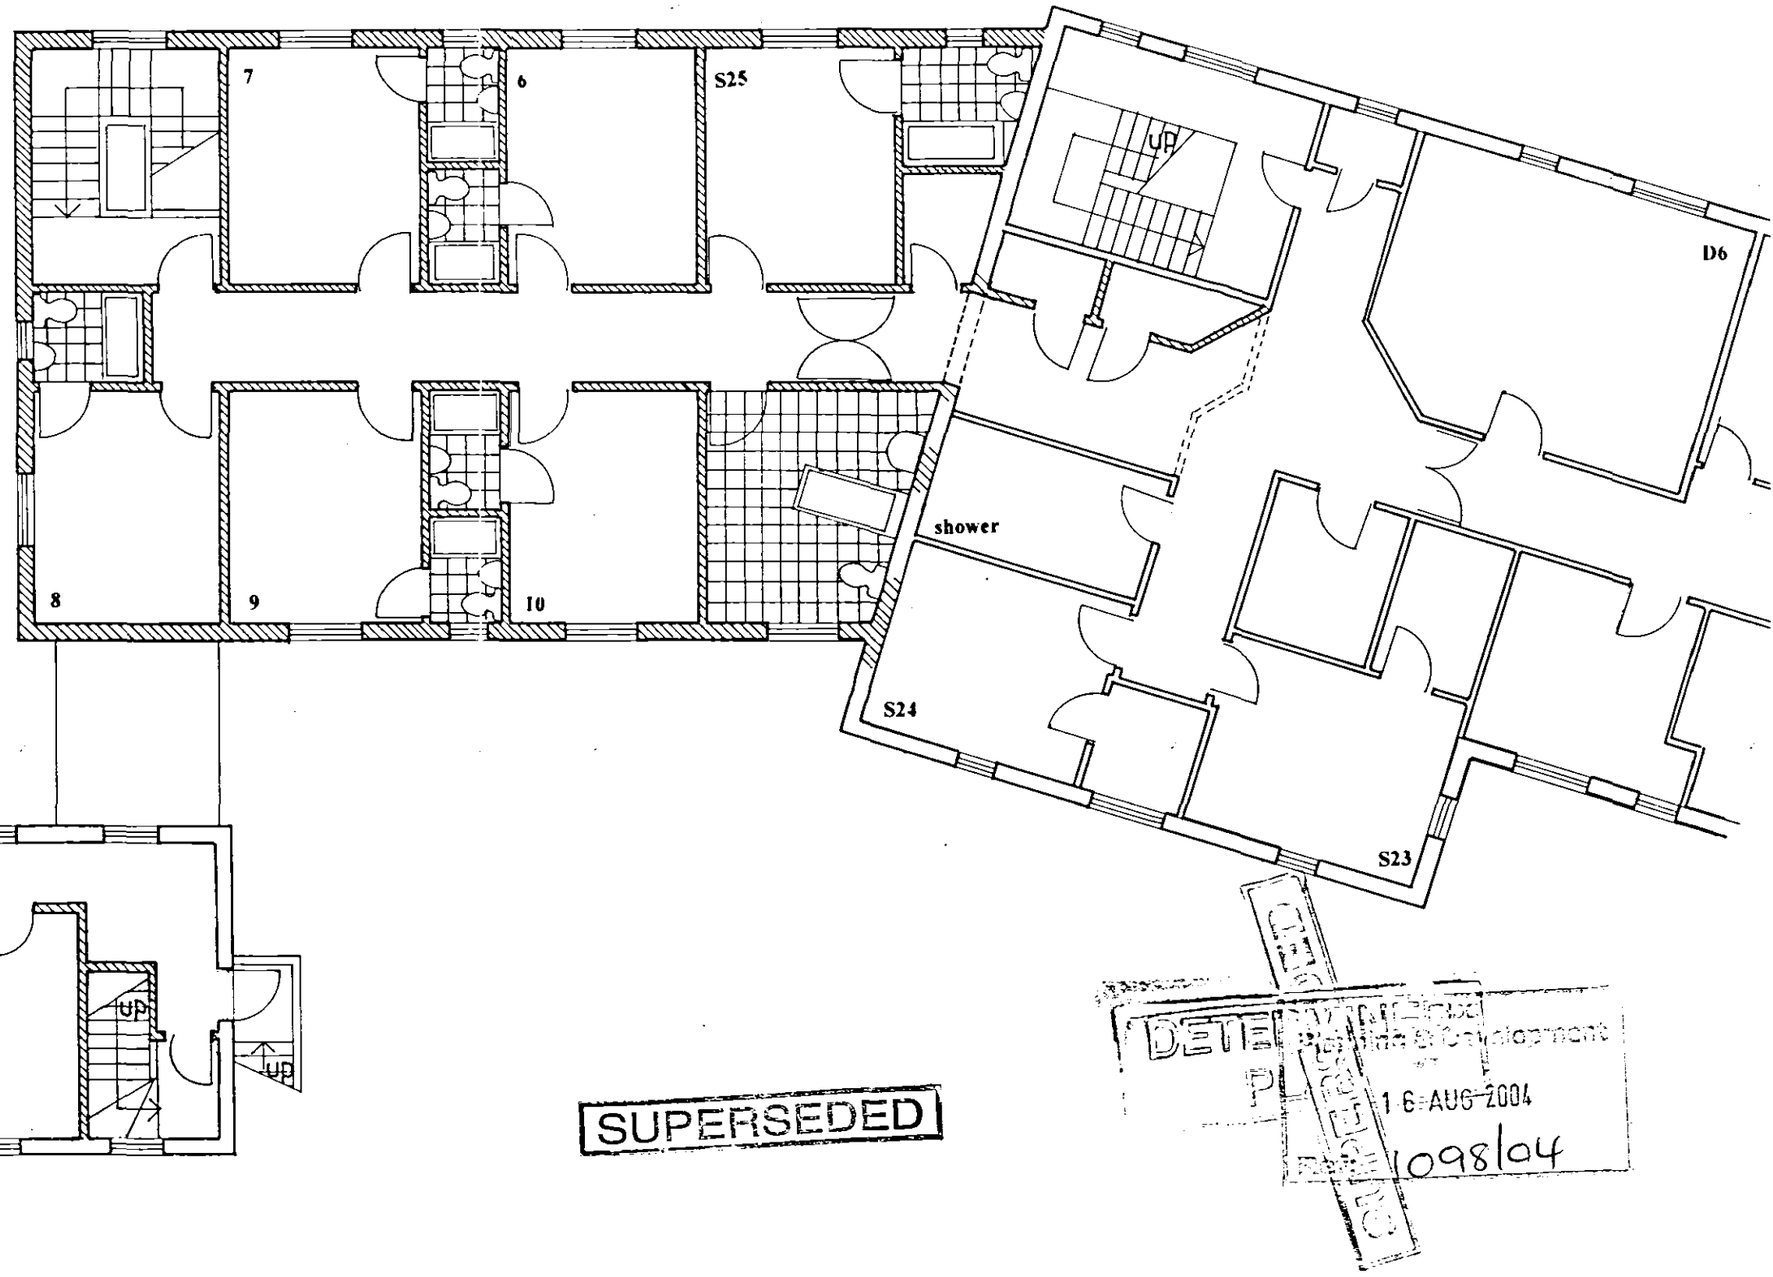

SUPERSEDED

DETERMINED
Planning & Environment
16 AUG 2004
1098/04

Ian Haye Partnership
STREET FARM, HIGH STREET, NORTHWOLD
NORFOLK IP26 5LA
Tel:01366-727 766 Fax: 01366-727 676

drawing A. NURSING HOME EXTENSION
FIRST FLOOR PLAN
PROPOSED

Project ADDERLEY HOUSE
23 LONDON ROAD
LONG SUTTON

scale 1.100 date 05.04

drw no 4161. P3 rev