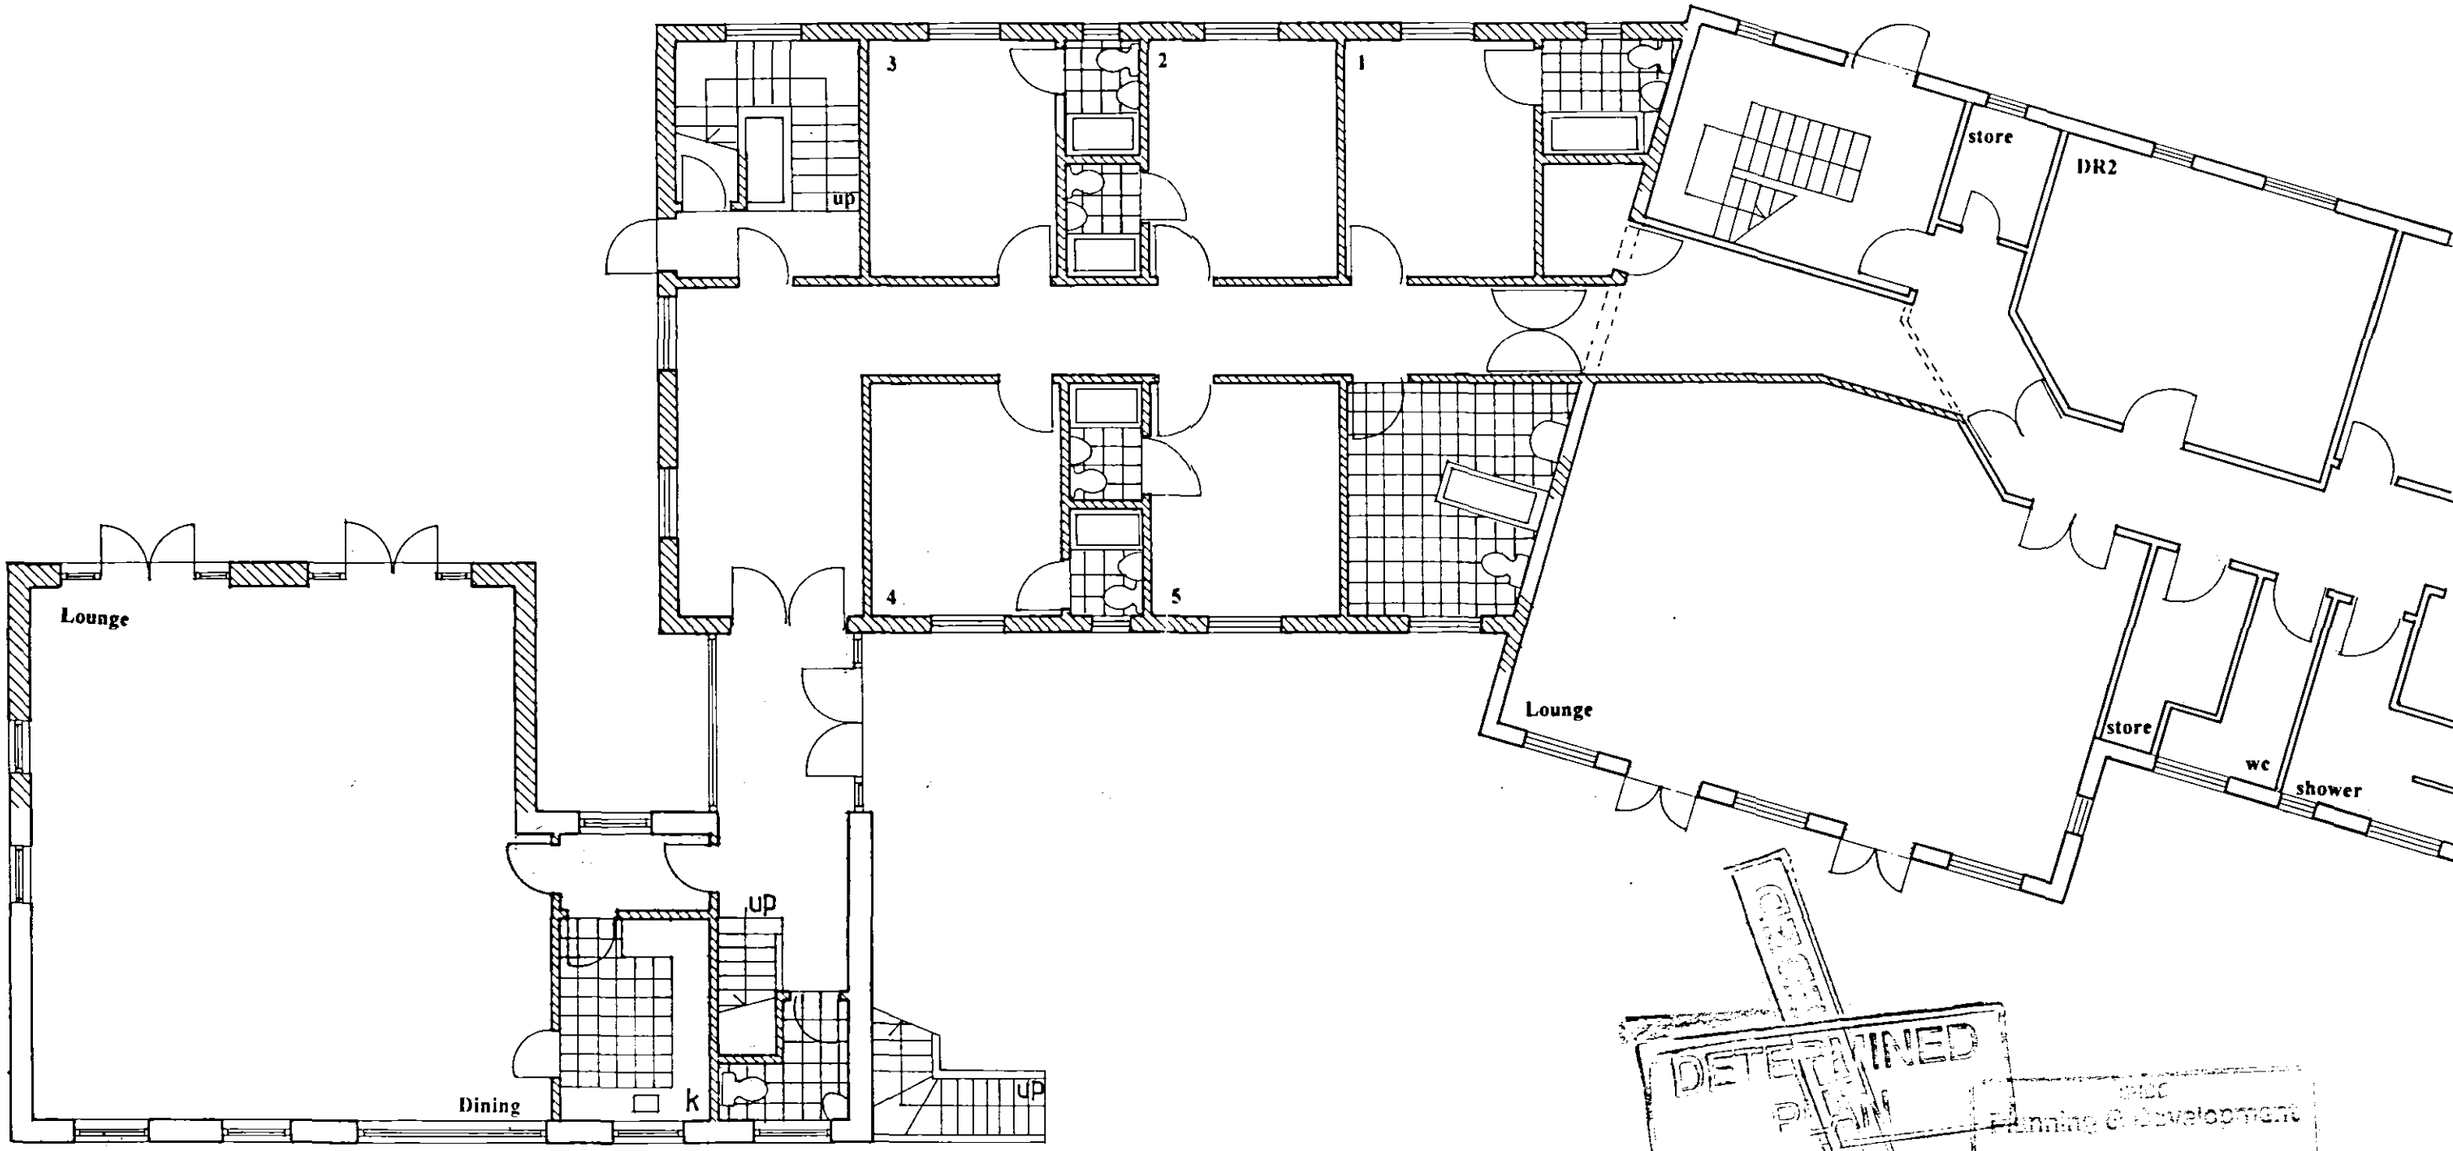


DETERMINED
PLANNING
Planning & Development
16 AUG 2004
Ref: 1098/04
SUPERSEDED

Ian Haye Partnership
STREET FARM, HIGH STREET, NORTHWOLD
NORFOLK IP26 5LA
Tel:01366-727 766 Fax: 01366-727 676

drawing A. NURSING HOME EXTENSION
GROUND FLOOR PLAN
PROPOSED

project ADDERLEY HOUSE
23 LONDON ROAD
LONG SUTTON

scale 1.100 date 05.04

drw no 4161. P2 rev