

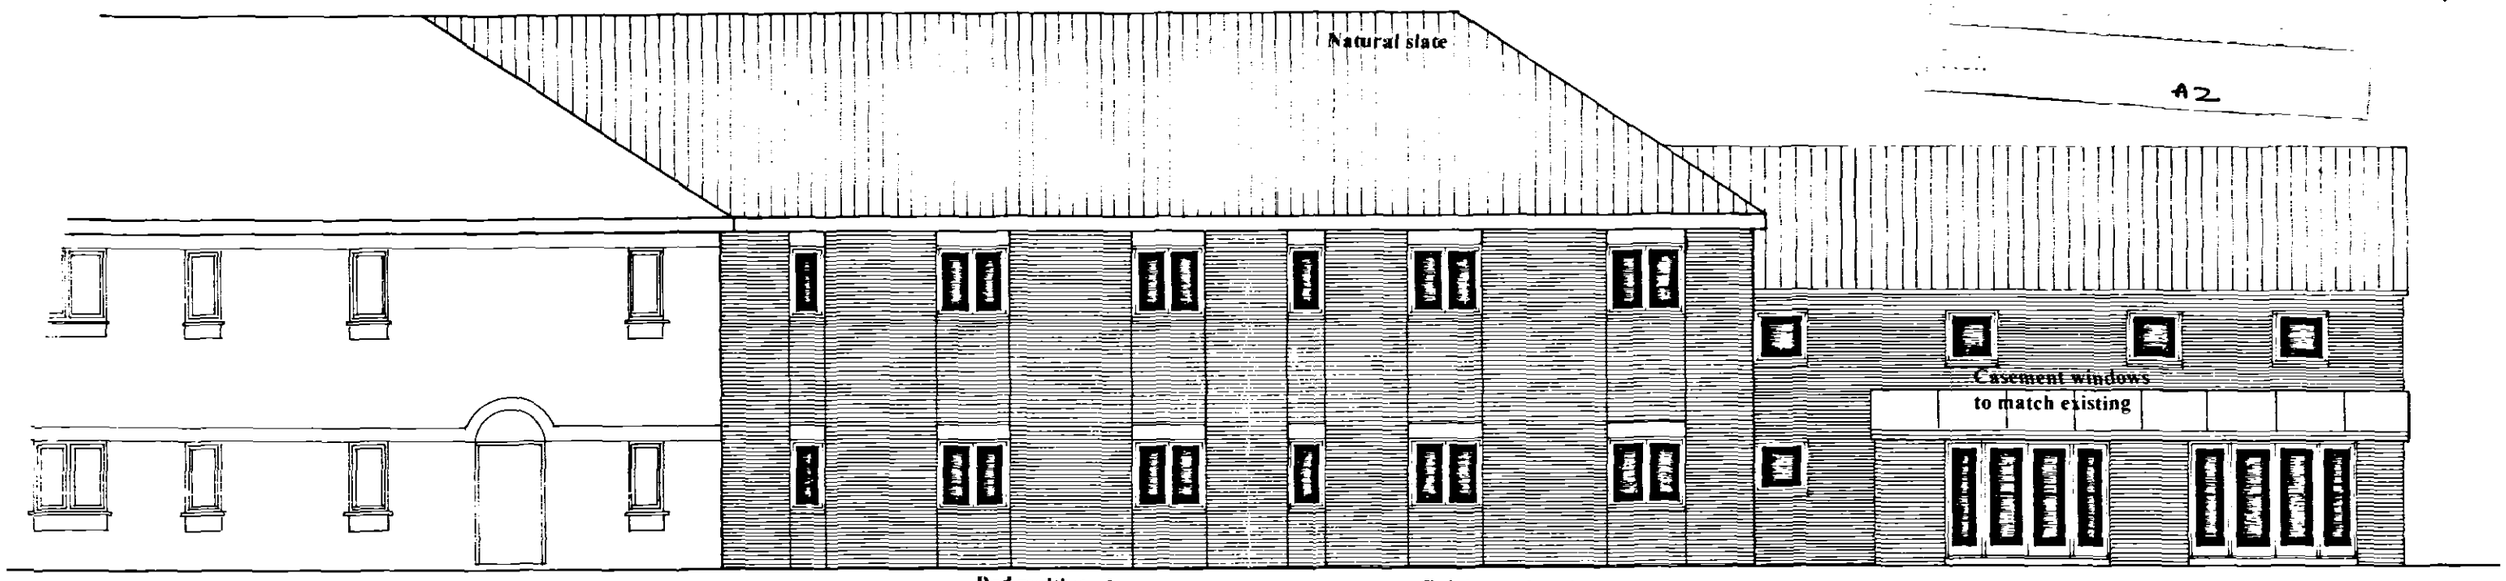



REAR ELEVATION

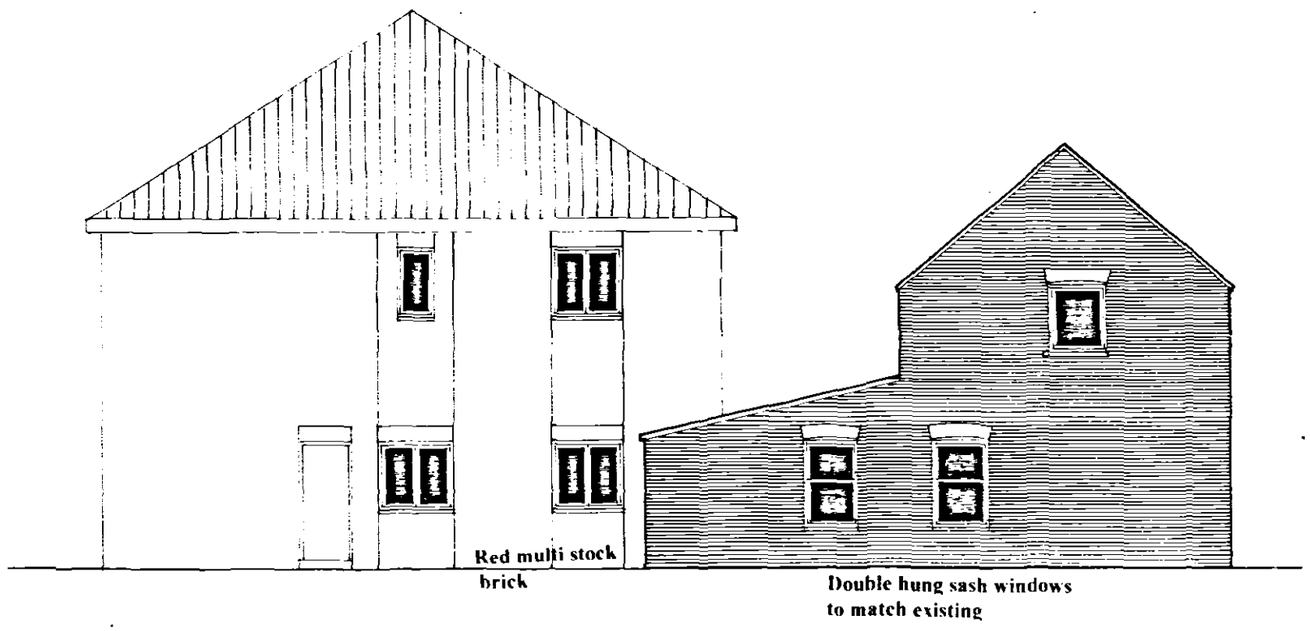


LEFT FLANK ELEVATION

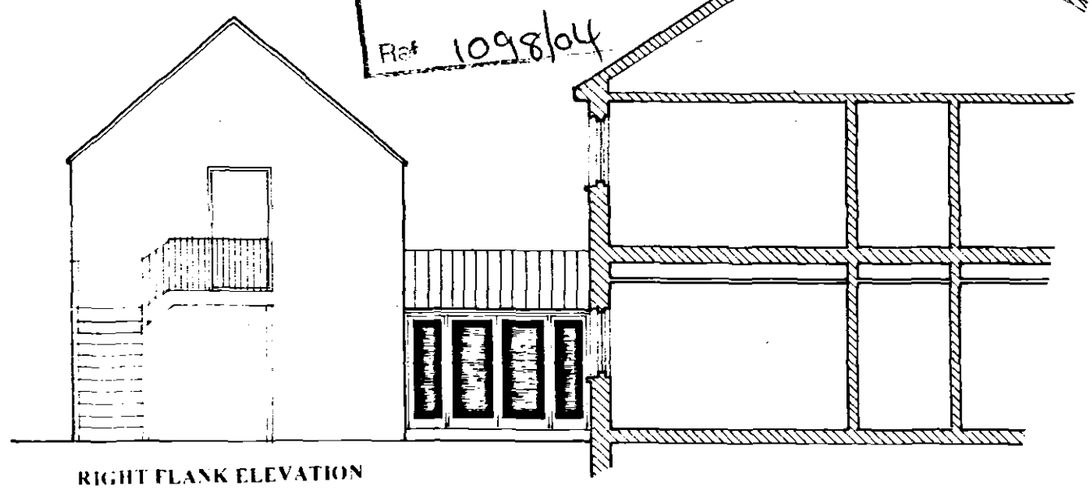

RIGHT FLANK ELEVATION

SUPERSEDED
SHDC
Planning & Development
- 5 NOV 2004
Ref 1098/04

A2

**Ian Haye Partnership**
STREET FARM, HIGH STREET, NORTHWOLD
NORFOLK IP26 5LA
Tel:01366-727 766 Fax: 01366-727 676

drawing A. NURSING HOME EXTENSION
ELEVATIONS 2
PROPOSED

project ADDERLEY HOUSE
23 LONDON ROAD
LONG SUTTON

scale 1.100 date 05.04

drw no 4161.P5 rev A