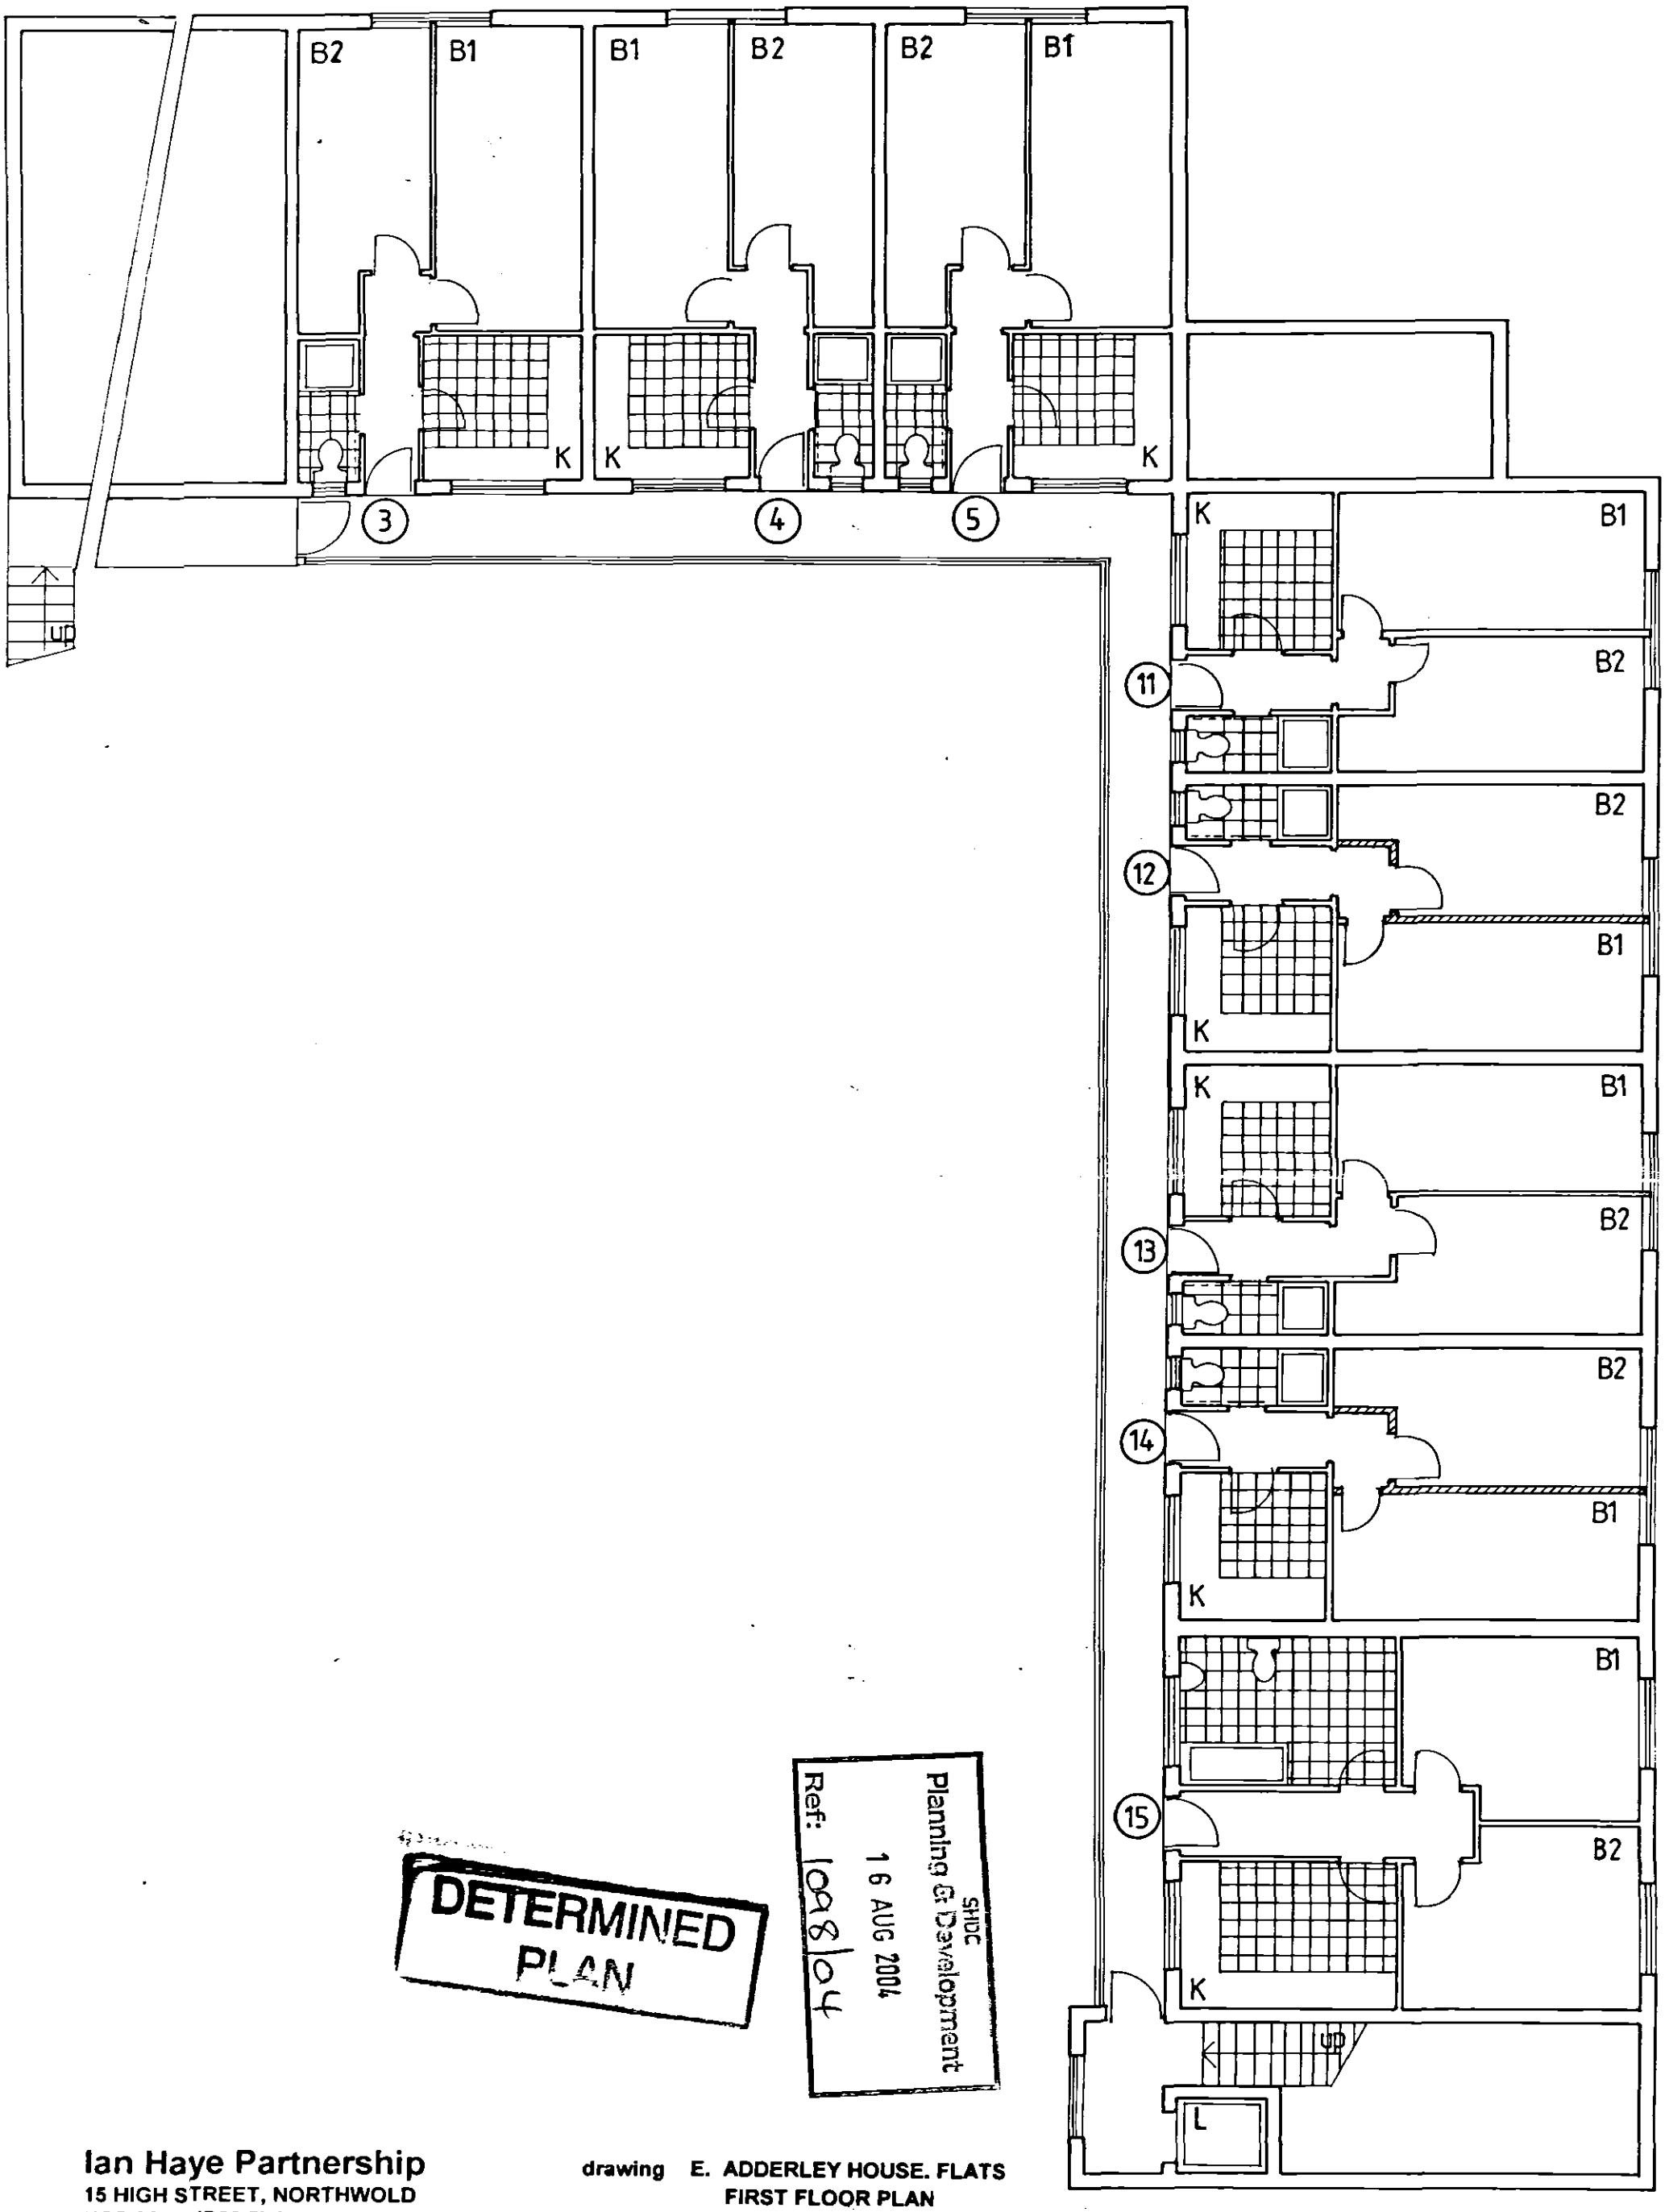


DETERMINED PLAN

SHDC Planning & Development 16 AUG 2004 Ref: 1098/04

Ian Haye Partnership
15 HIGH STREET, NORTHWOLD
NORFOLK IP26 5LA
Tel:01366-727 766 Fax: 01366-727 676

project ADDERLEY HOUSE
23 LONDON ROAD
LONG SUTTON

drawing E. ADDERLEY HOUSE. FLATS
FIRST FLOOR PLAN
PROPOSED

scale 1.100 date 06.04

drw no 4161. P.15 rev

