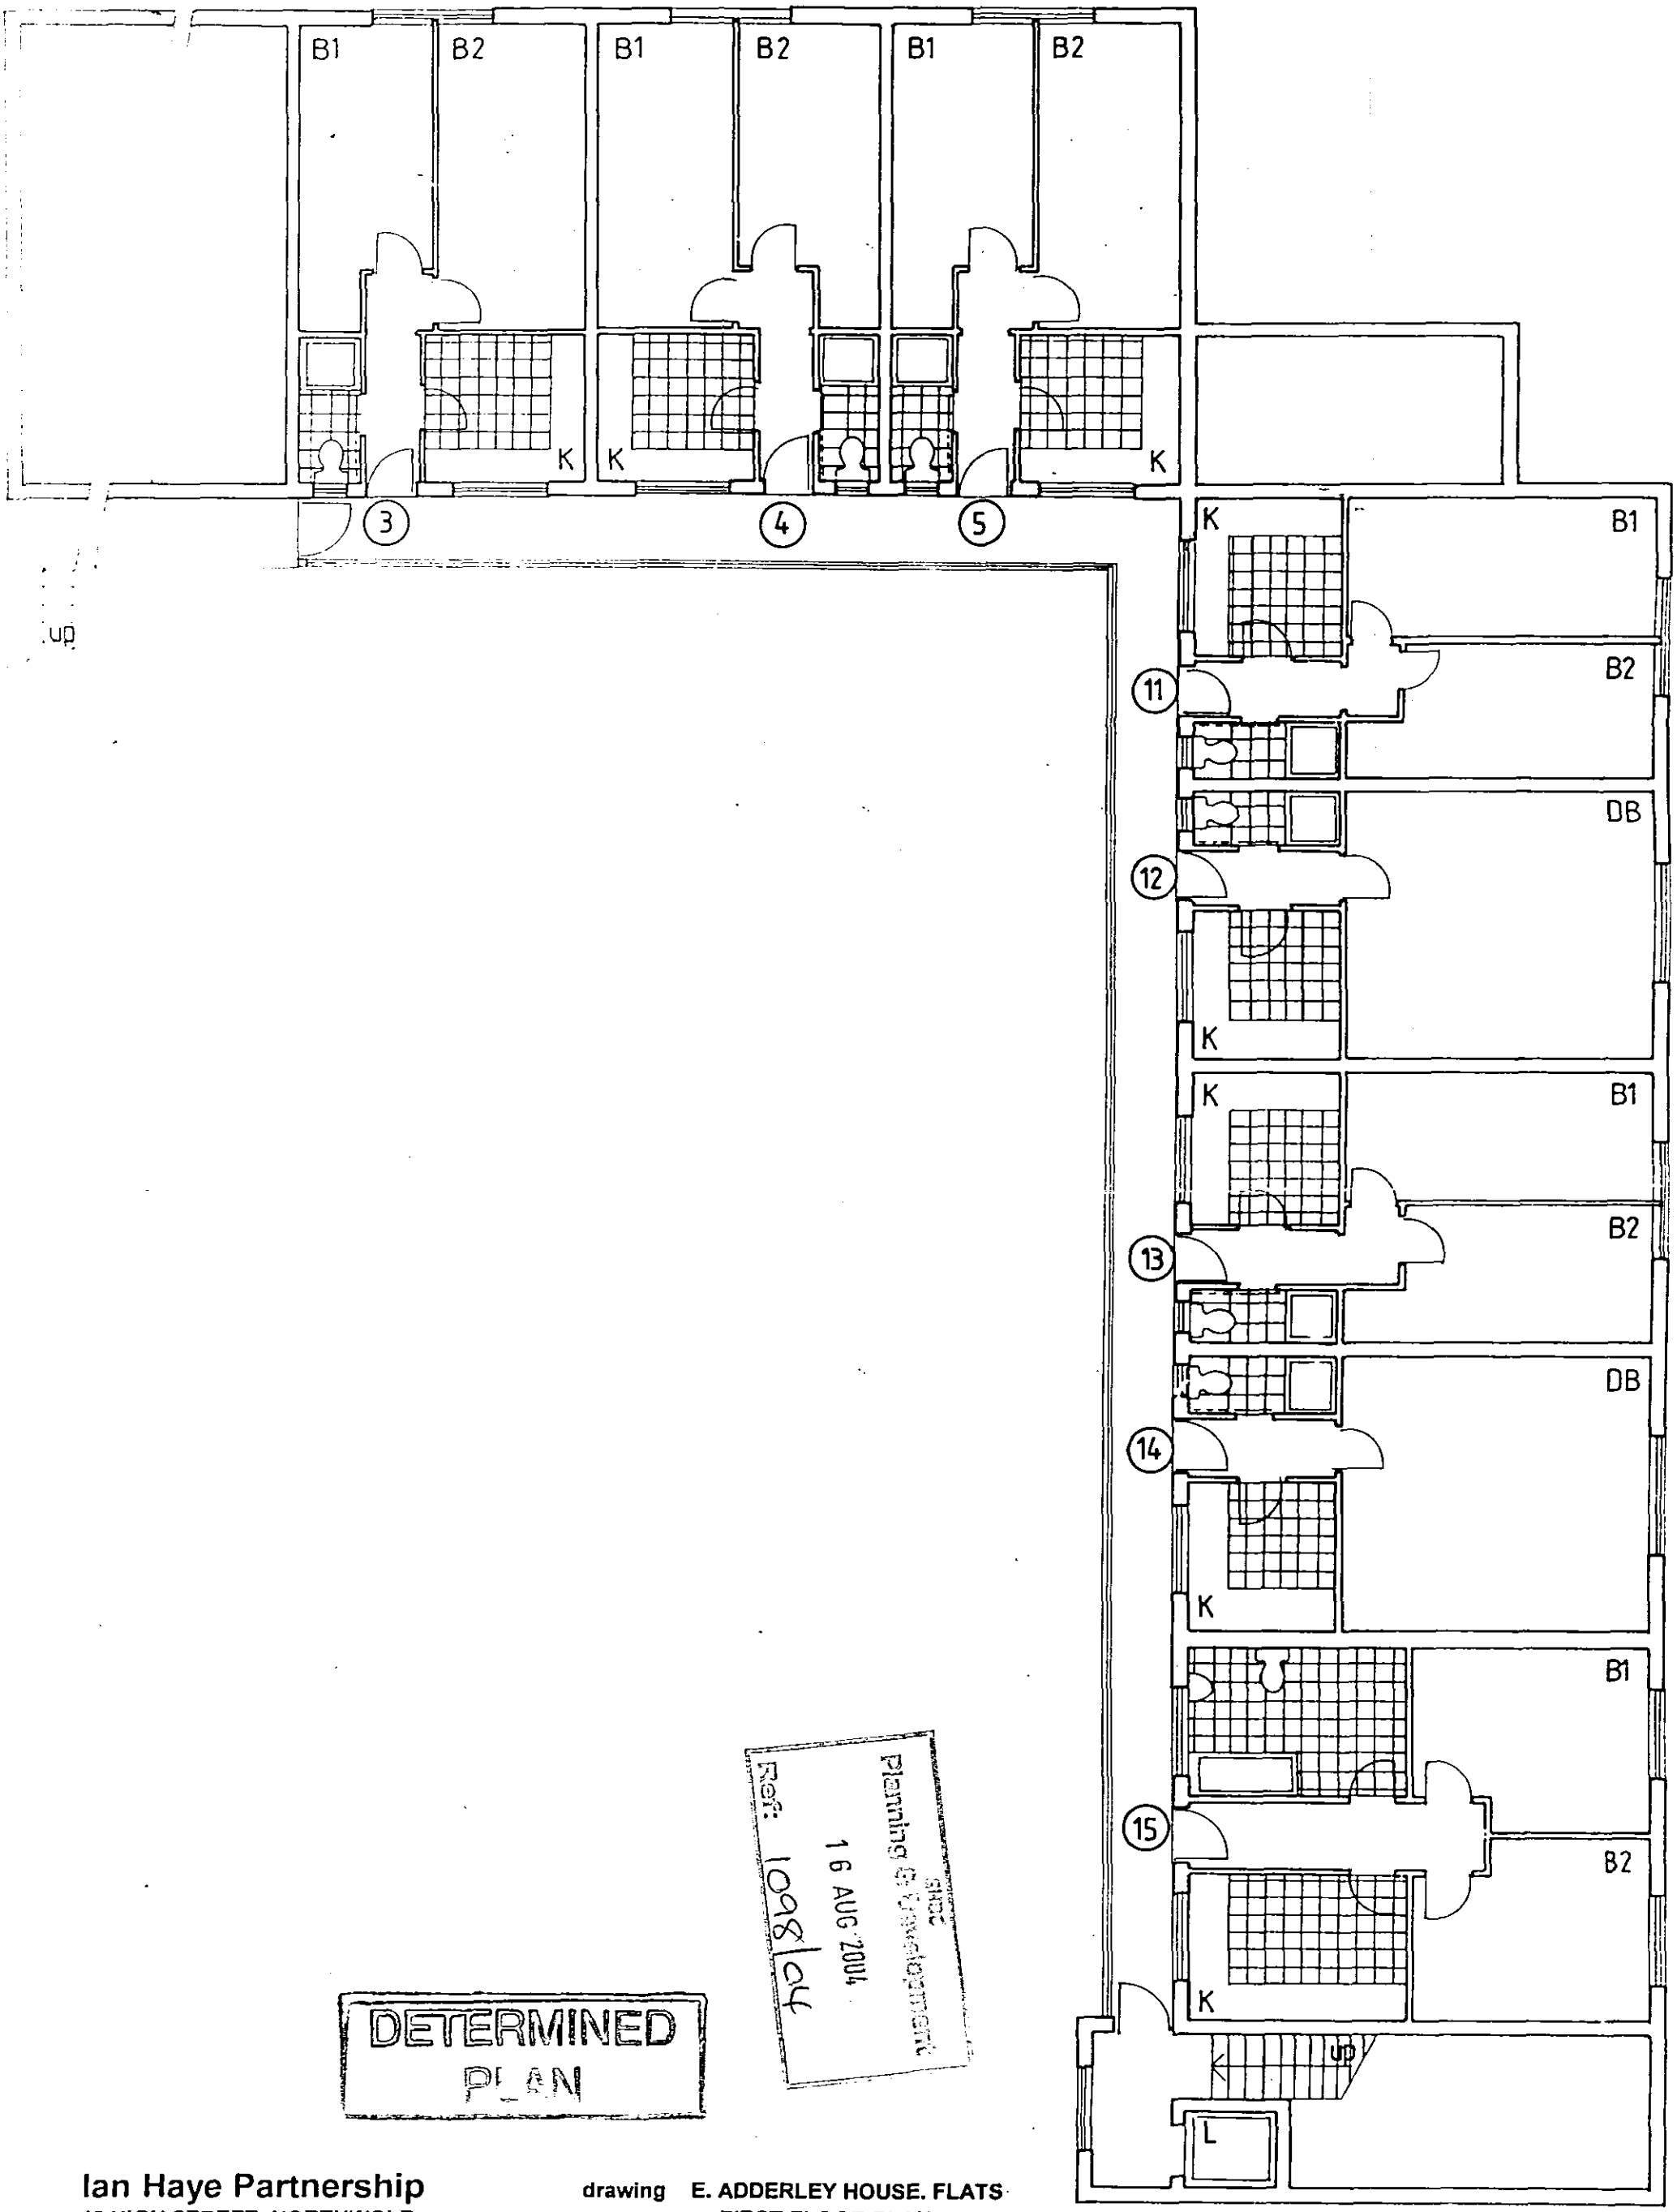


DETERMINED
PLAN

Planning & Transportation
16 AUG 2004
Ref: 1098/04

Ian Haye Partnership
15 HIGH STREET, NORTHWOLD
NORFOLK IP26 5LA
Tel:01366-727 766 Fax: 01366-727 676

drawing E. ADDERLEY HOUSE. FLATS
FIRST FLOOR PLAN
EXISTING

project ADDERLEY HOUSE
23 LONDON ROAD
LONG SUTTON

scale 1.100 date 06.04

drw no 4166. S.20 rev

