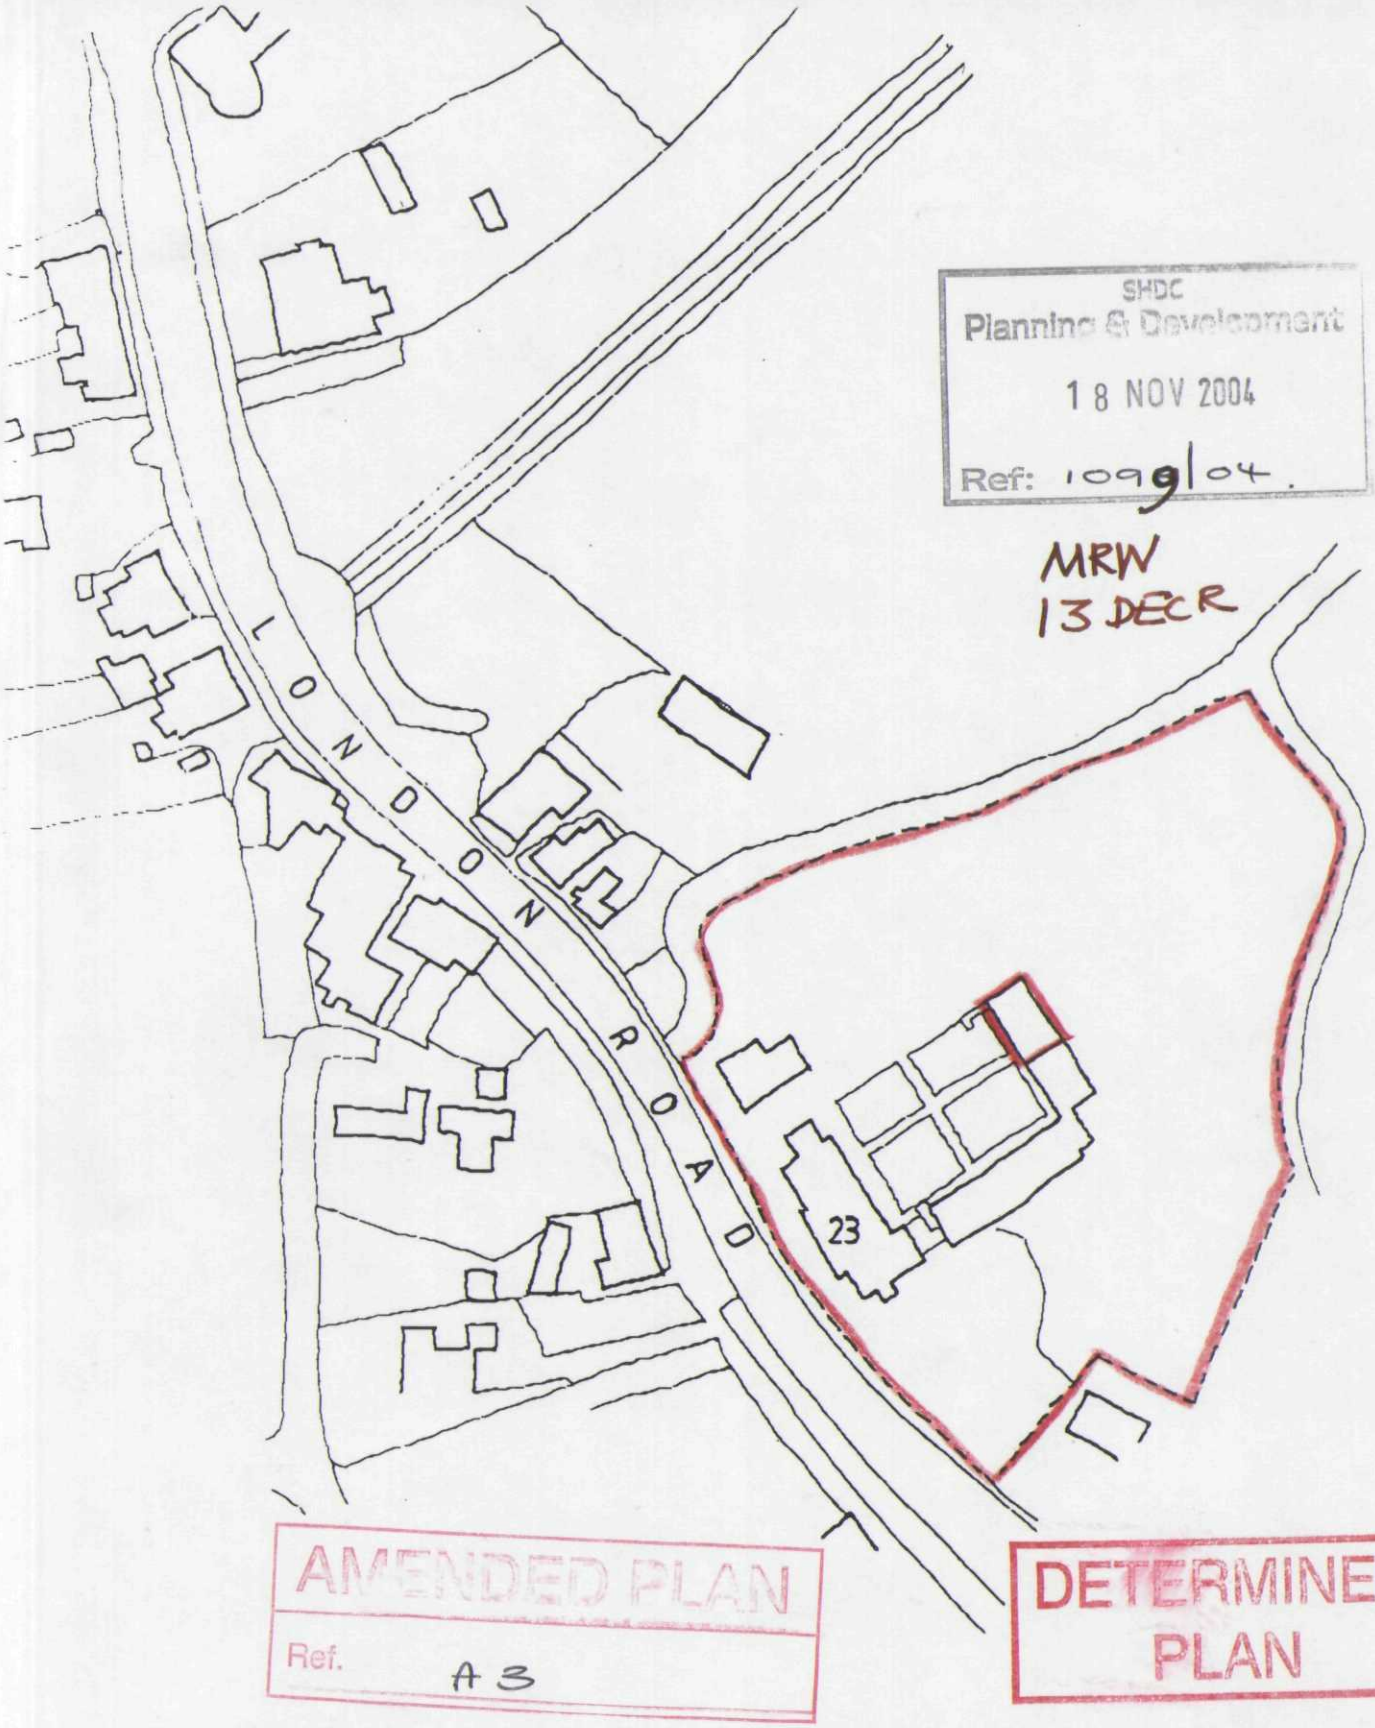


SHDC
Planning & Development
18 NOV 2004
Ref: 1099/04.

MRW
13 DECR

AMENDED PLAN
Ref. A3

DETERMINED PLAN

Ian Haye Partnership
STREET FARM, HIGH STREET, NORTHWOLD
NORFOLK IP26 5LA
Tel:01366-727 766 Fax: 01366-727 676

drawing LOCATION PLAN

project ADDERLEY HOUSE
23 LONDON ROAD
LONG SUTTON

scale 1.1250 date 04.04

drw no 4161. S1 rev A