



replacing casements

OFFICE COPY

To full width of arch

REAR ELEVATION

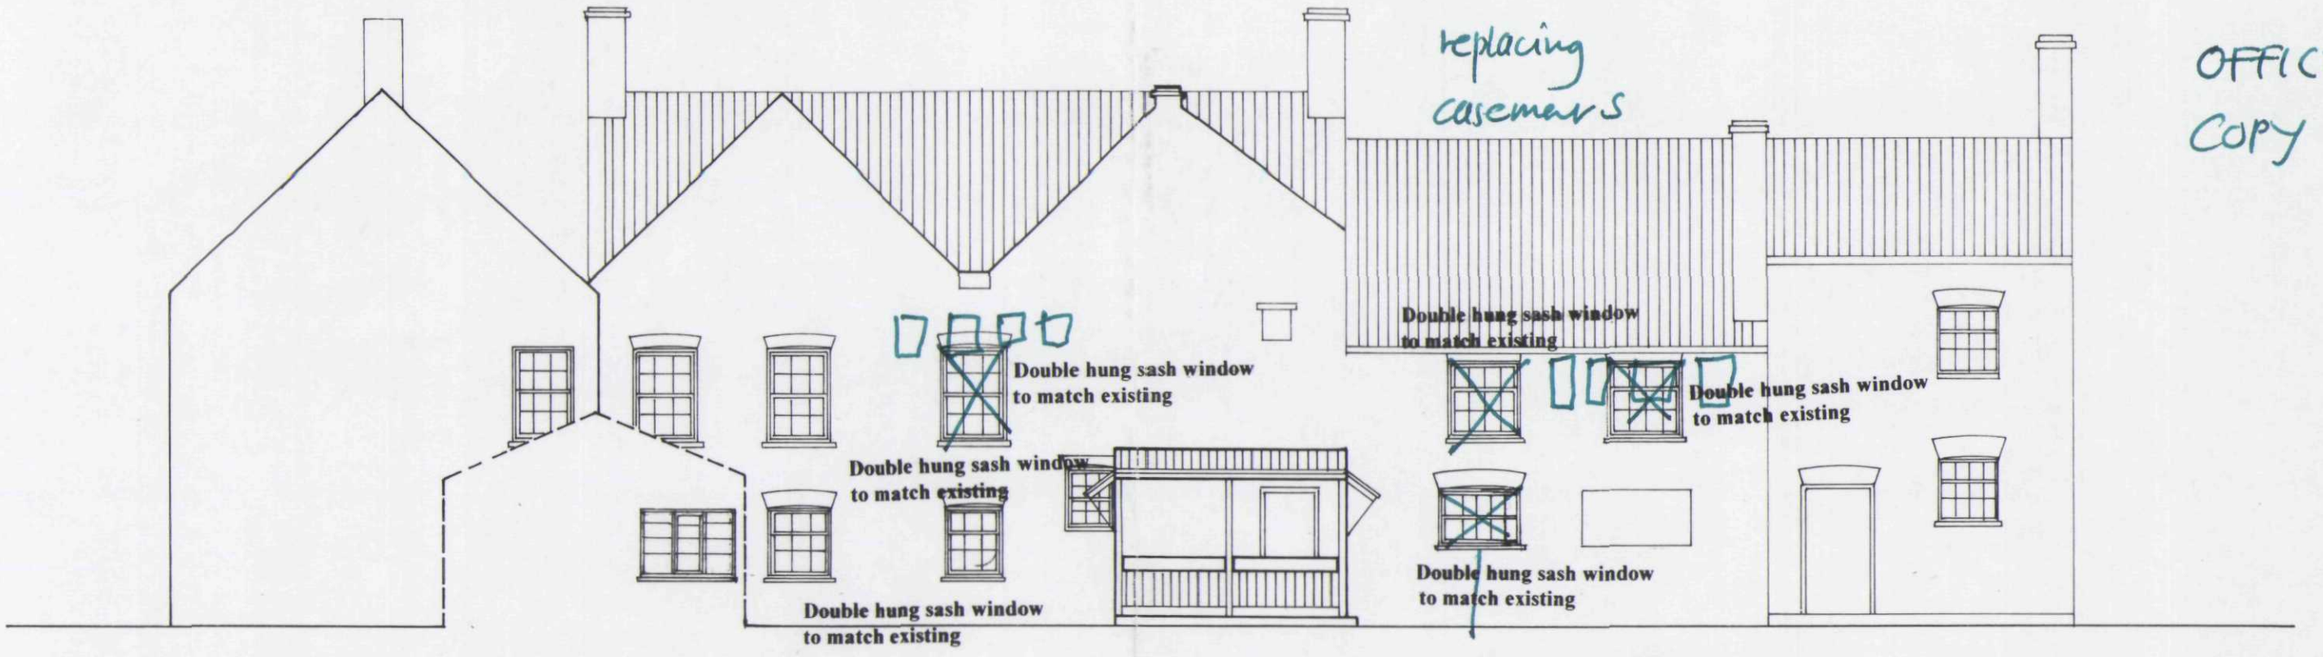

LEFT FLANK ELEVATION

SHDC
Planning & Development
– 5 NOV 2004
Ref 1099/04

FILE COPY

AMENDED PLAN
Ref.

DETERMINED PLAN

**Ian Haye Partnership**
STREET FARM, HIGH STREET, NORTHWOLD
NORFOLK IP26 5LA
Tel:01366-727 766 Fax: 01366-727 676

drawing D. ADDERLEY HOUSE
ELEVATIONS 2
PROPOSED

project ADDERLEY HOUSE
23 LONDON ROAD
LONG SUTTON

scale 1.100 date 05.04

drw no 4166. P.11 rev A