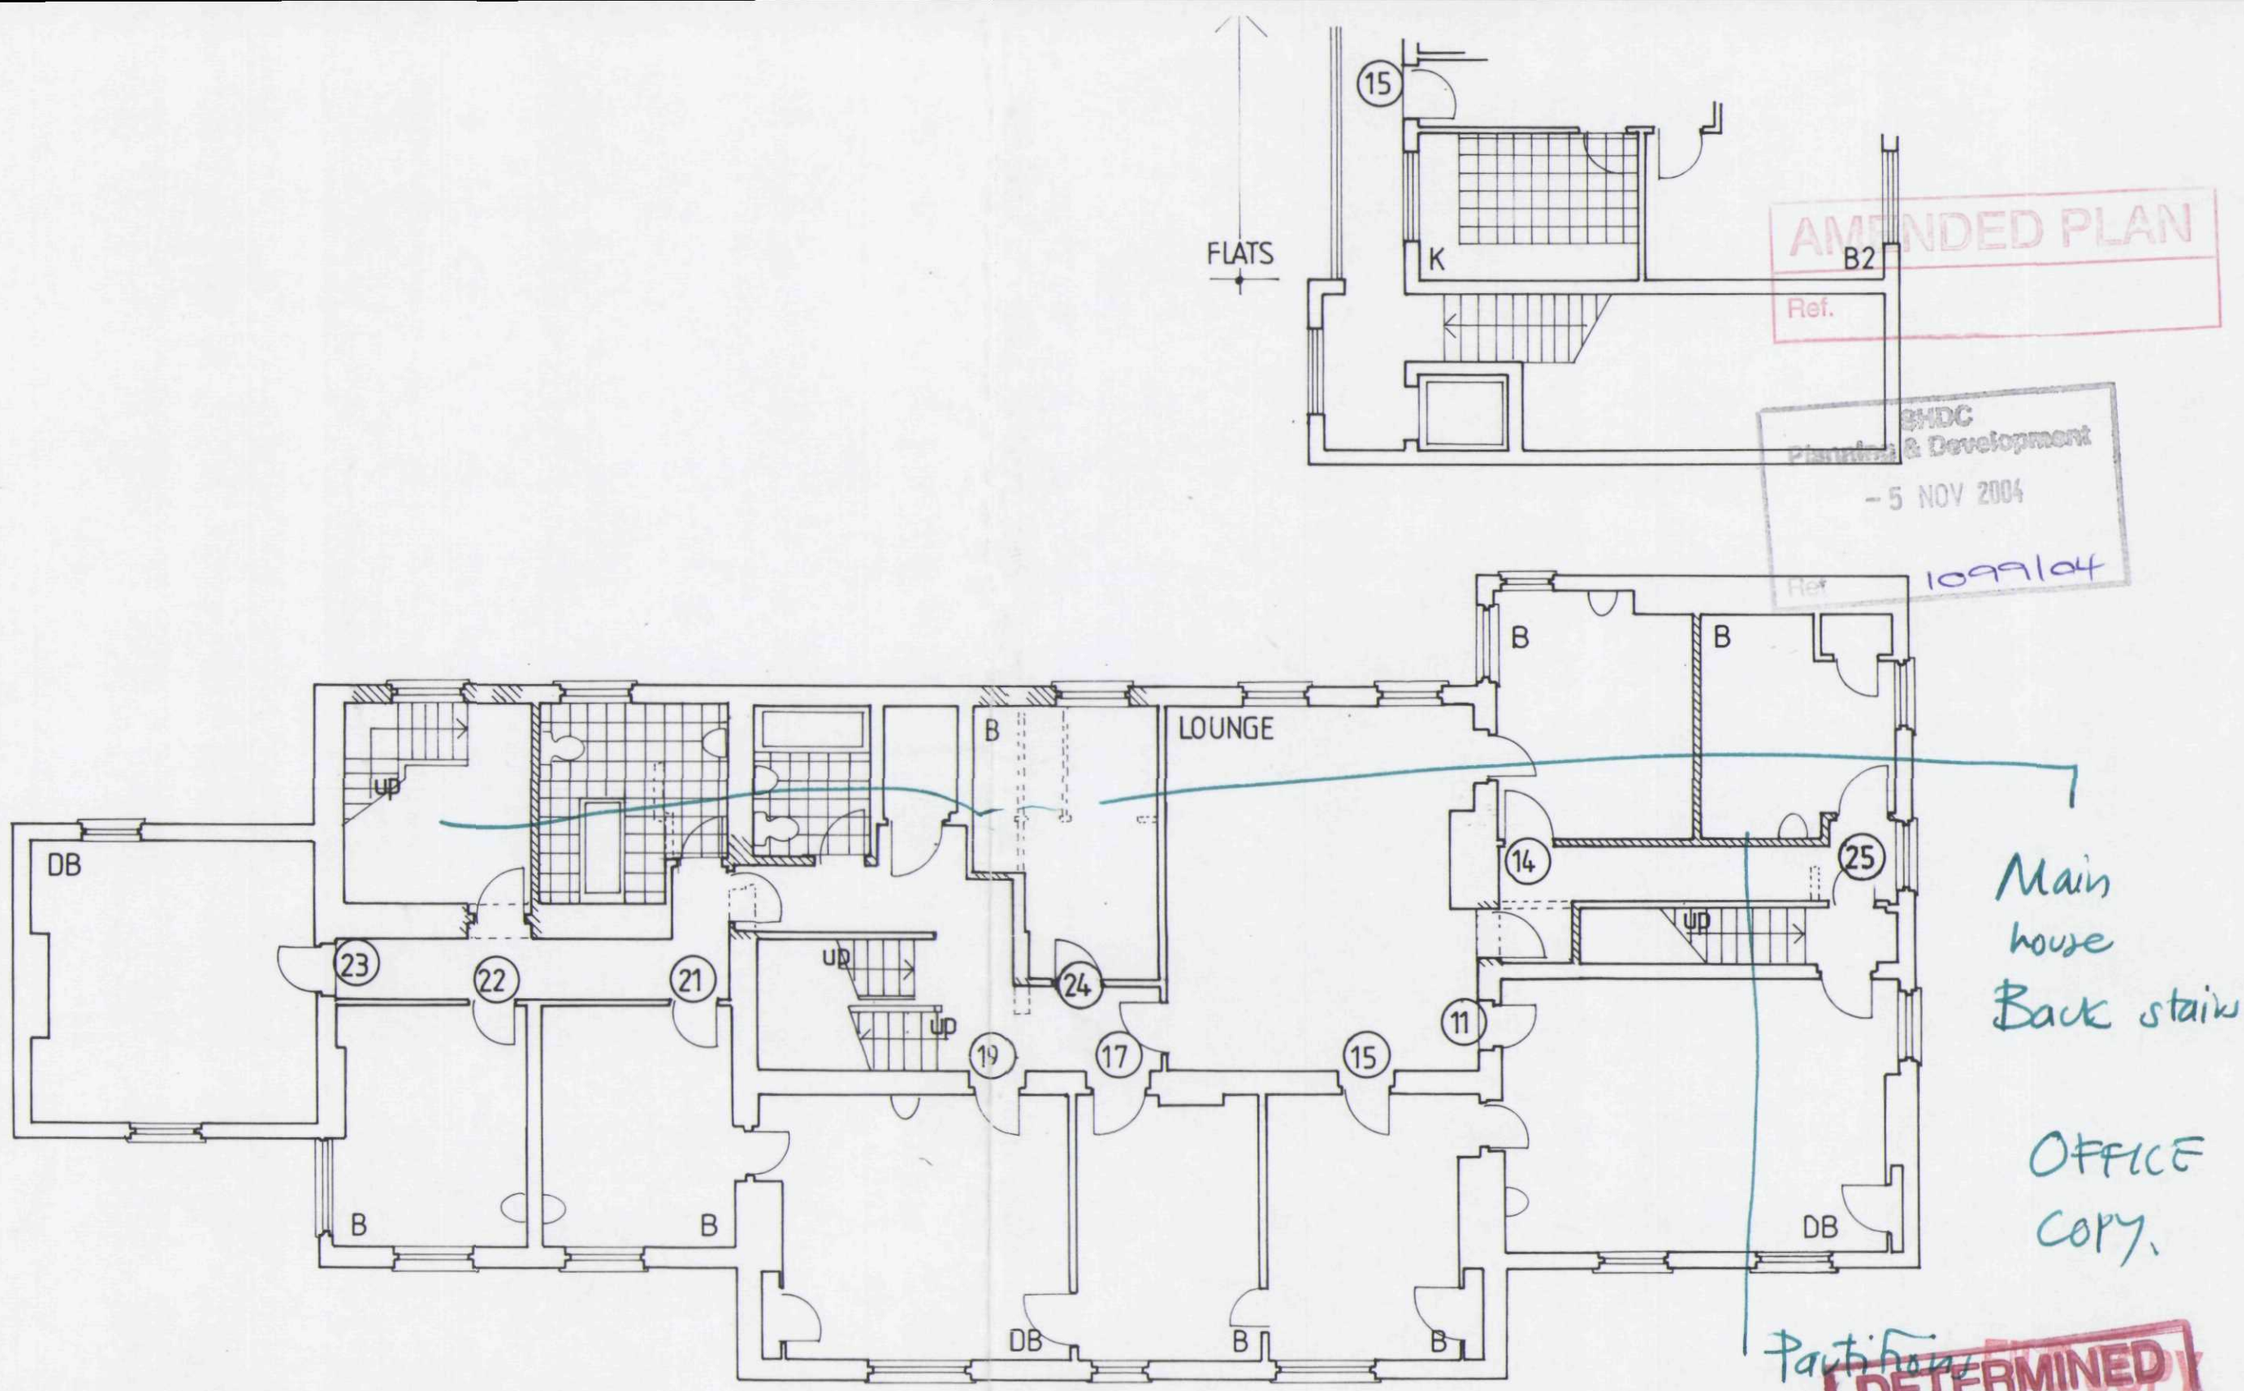


AMENDED PLAN
Ref.

SHDC
Planning & Development
- 5 NOV 2004
Ref 1099/04

Main house Back stairs

OFFICE COPY.

Path from

DETERMINED PLAN

Ian Haye Partnership
15 HIGH STREET, NORTHWOLD
NORFOLK IP26 5LA
Tel:01366-727 766 Fax: 01366-727 676

drawing D. ADDERLEY HOUSE
FIRST FLOOR PLAN
PROPOSED

project ADDERLEY HOUSE
23 LONDON ROAD
LONG SUTTON

scale 1.100 date 06.04

drw no 4166.P13 rev A