

Footprint x x y m².

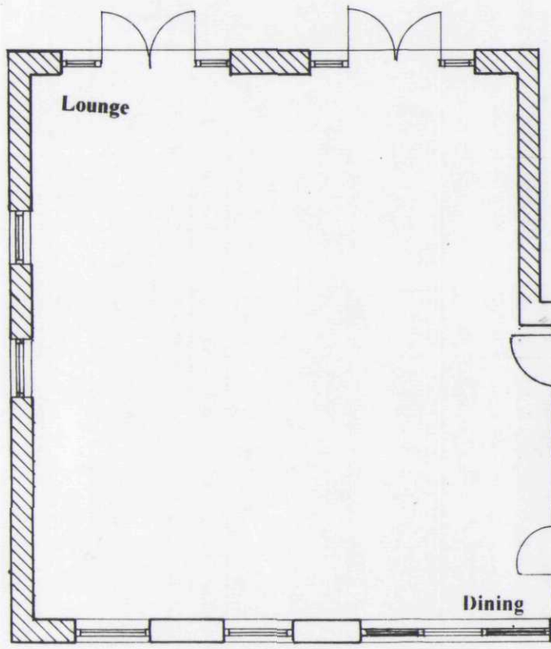

Glazed link

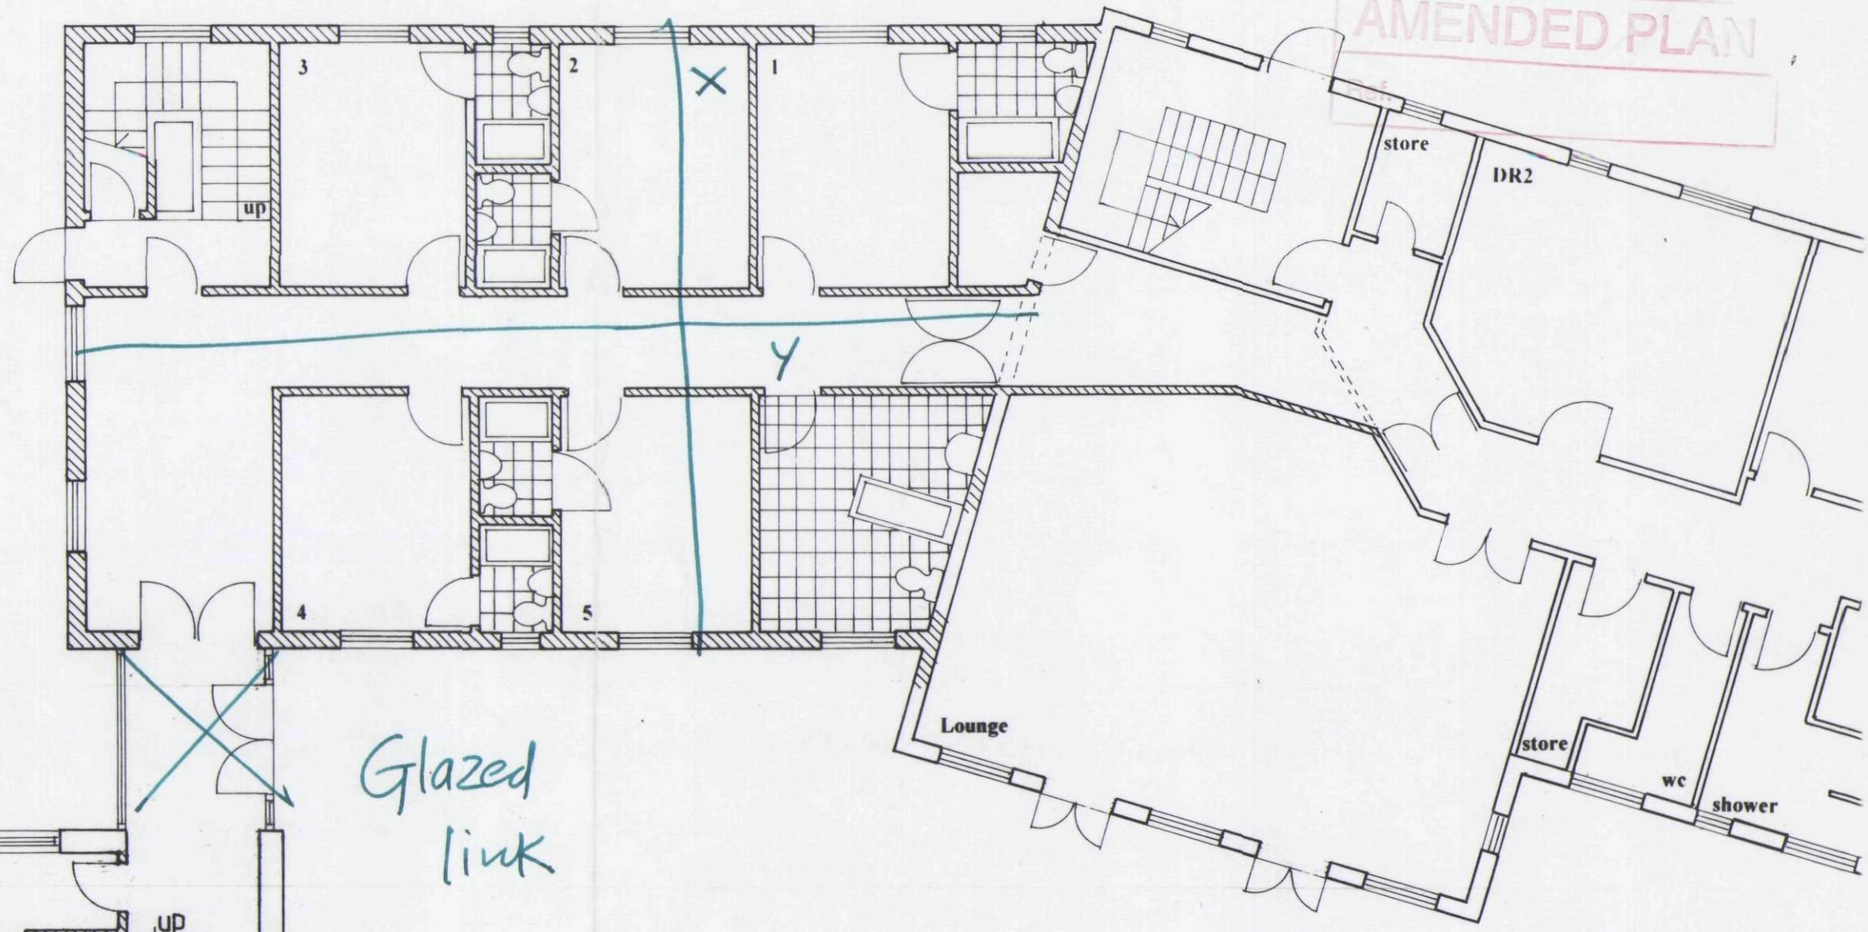

Five Bedrooms

AMENDED PLAN

SHDC
Planning & Development
- 5
Ref 10/0164/F

DETERMINED PLAN

FILE COPY

OFFICE COPY

Ian Haye Partnership
STREET FARM, HIGH STREET, NORTHWOLD
NORFOLK IP26 5LA
Tel:01366-727 766 Fax: 01366-727 676

drawing A. NURSING HOME EXTENSION
GROUND FLOOR PLAN
PROPOSED

project ADDERLEY HOUSE
23 LONDON ROAD
LONG SUTTON

scale 1.100 date 05.04

drw no 4161. P2 rev A