
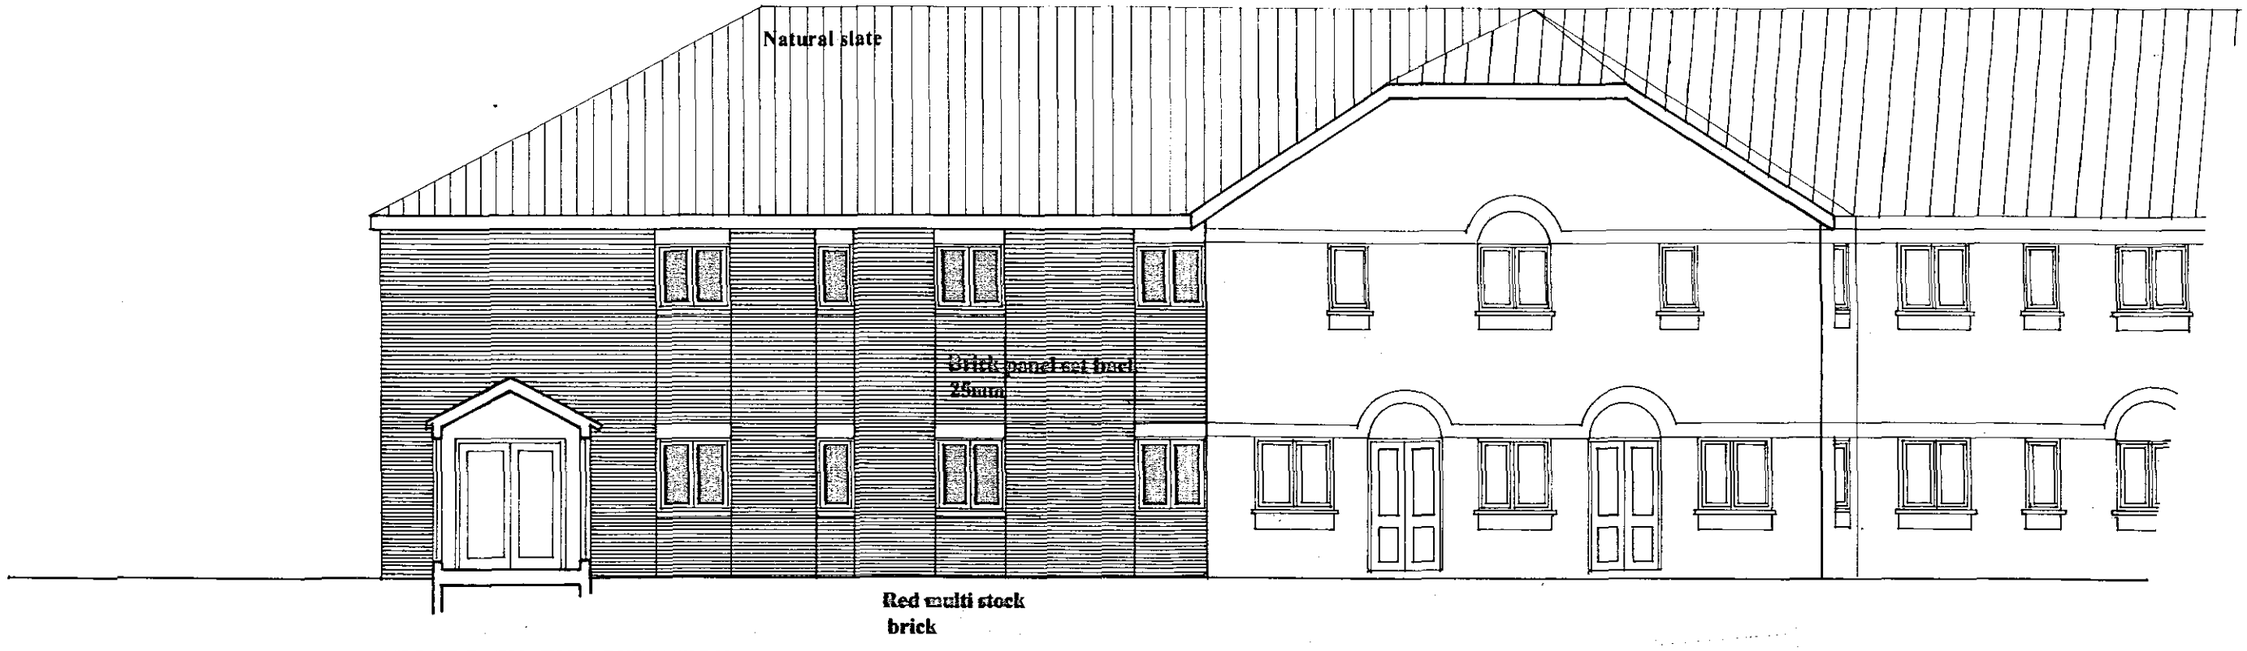



FRONT ELEVATION EXTENSION

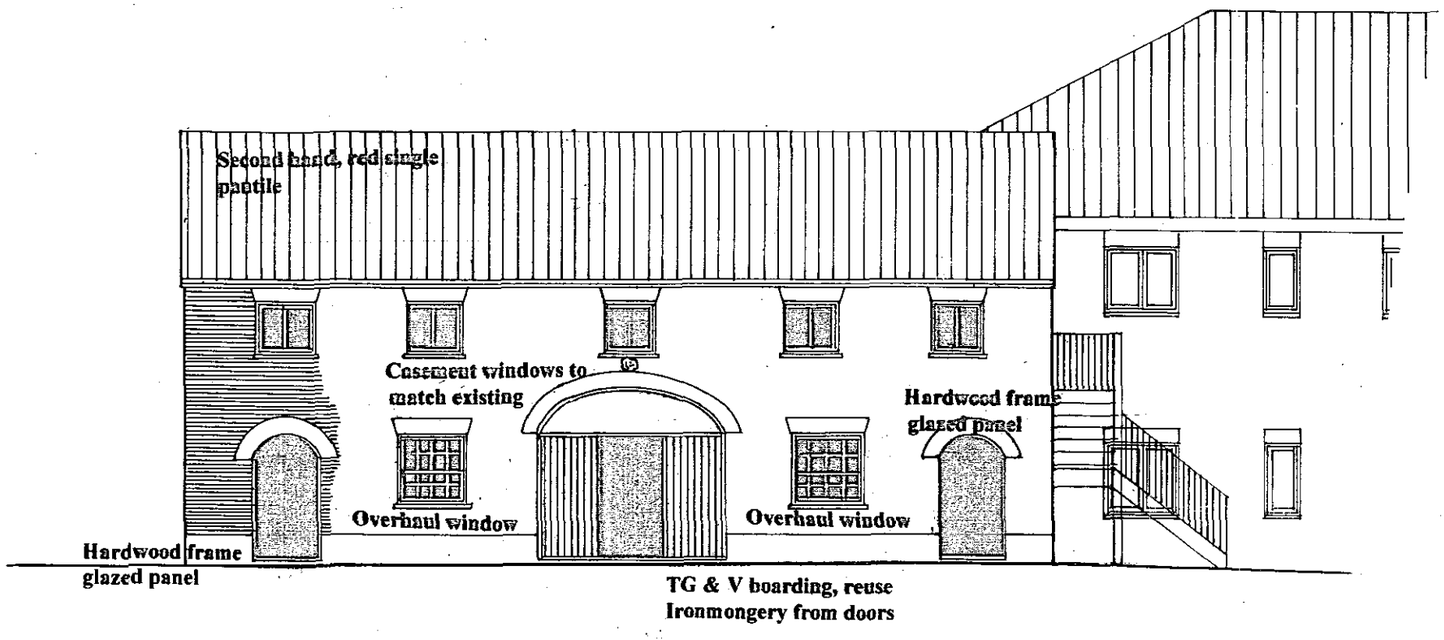

FRONT ELEVATION STABLES - STORE

1098/04

A3

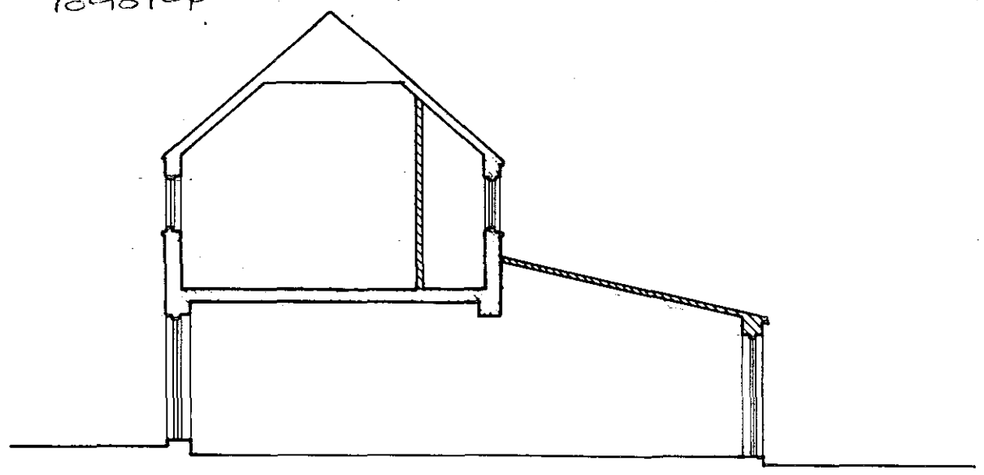

SECTION

Ian Haye Partnership
STREET FARM, HIGH STREET, NORTHWOLD
NORFOLK IP26 5LA
Tel:01366-727 766 Fax: 01366-727 676

drawing A. NURSING HOME EXTENSION
ELEVATIONS 1
PROPOSED

project ADDERLEY HOUSE
23 LONDON ROAD
LONG SUTTON

scale 1.100 date 05.04

drw no 4166.P4 rev B