

SHDC
Planning & Development
16 AUG 2004
Ref: 1099/04

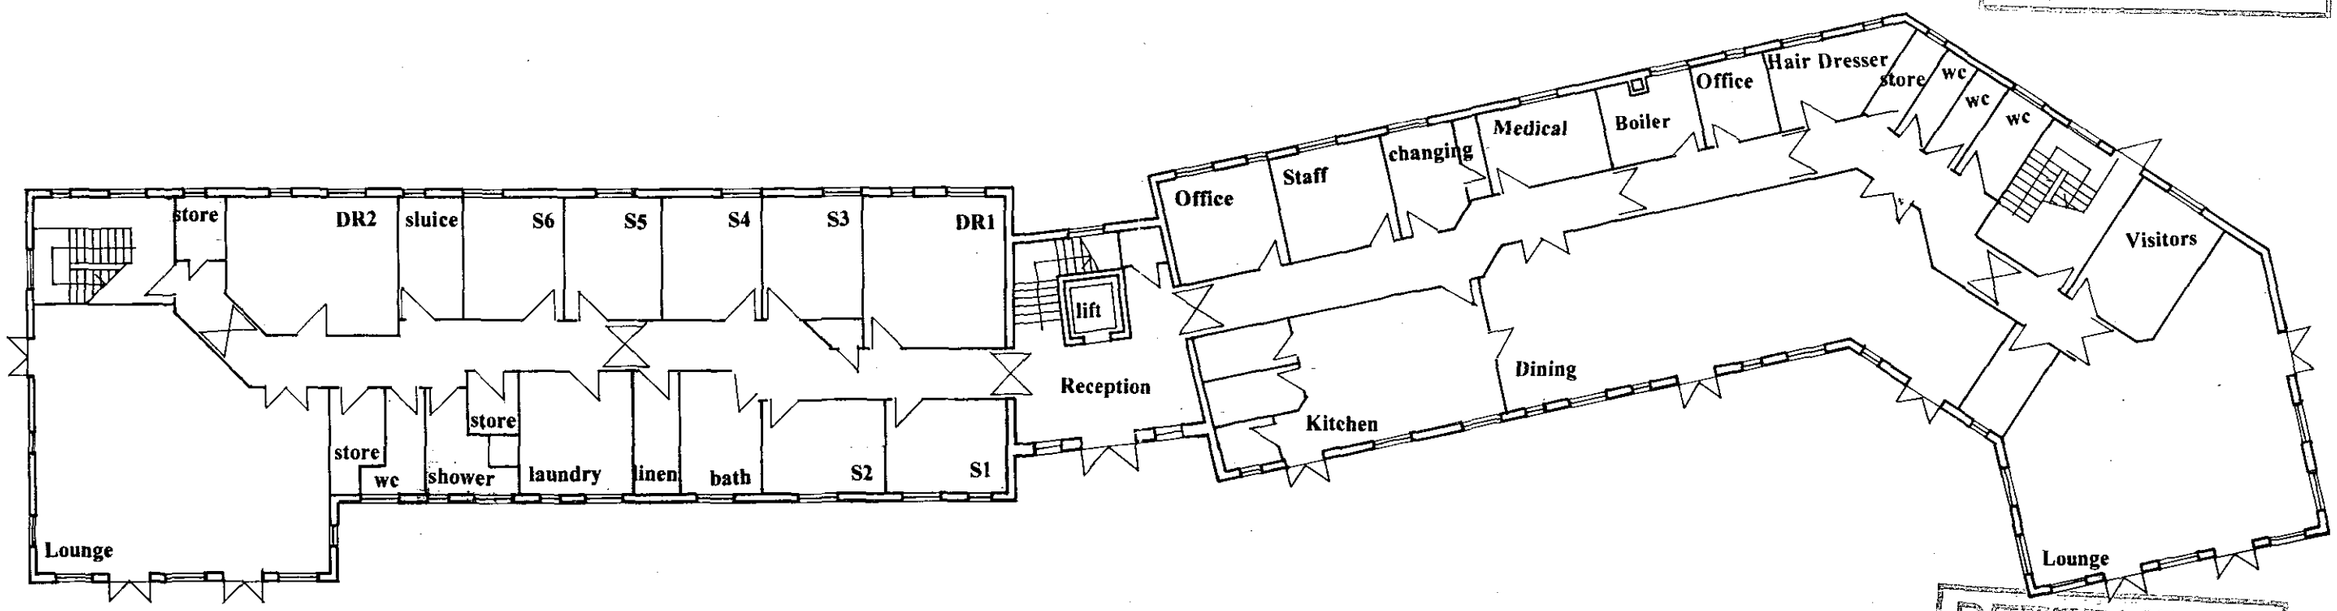

GROUND FLOOR PLAN

DETERMINED
PLAN

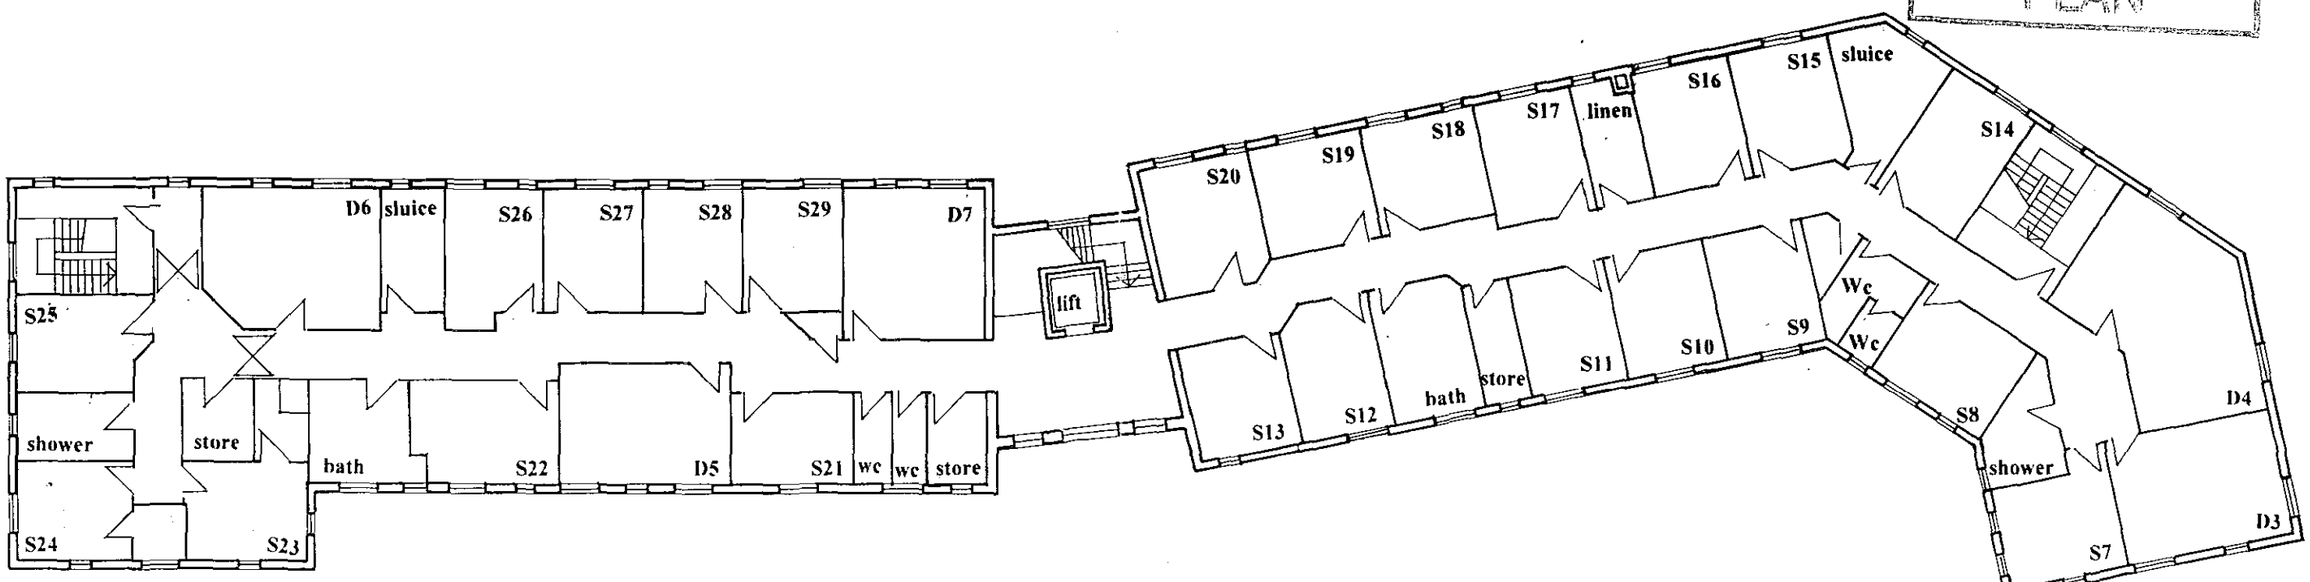

FIRST FLOOR PLAN

Ian Haye Partnership
STREET FARM, HIGH STREET, NORTHWOLD
NORFOLK IP26 5LA
Tel:01366-727 766 Fax: 01366-727 676

drawing A. NURSING HOME
PLANS
EXISTING

Project ADDERLEY HOUSE
23 LONDON ROAD
LONG SUTTON

scale 1.200 date 04.04

drw no 4161. S3 rev