
SDC
Planning & Development
16 AUG 2004
Ref: 1099/04

DETERMINED
PLAN

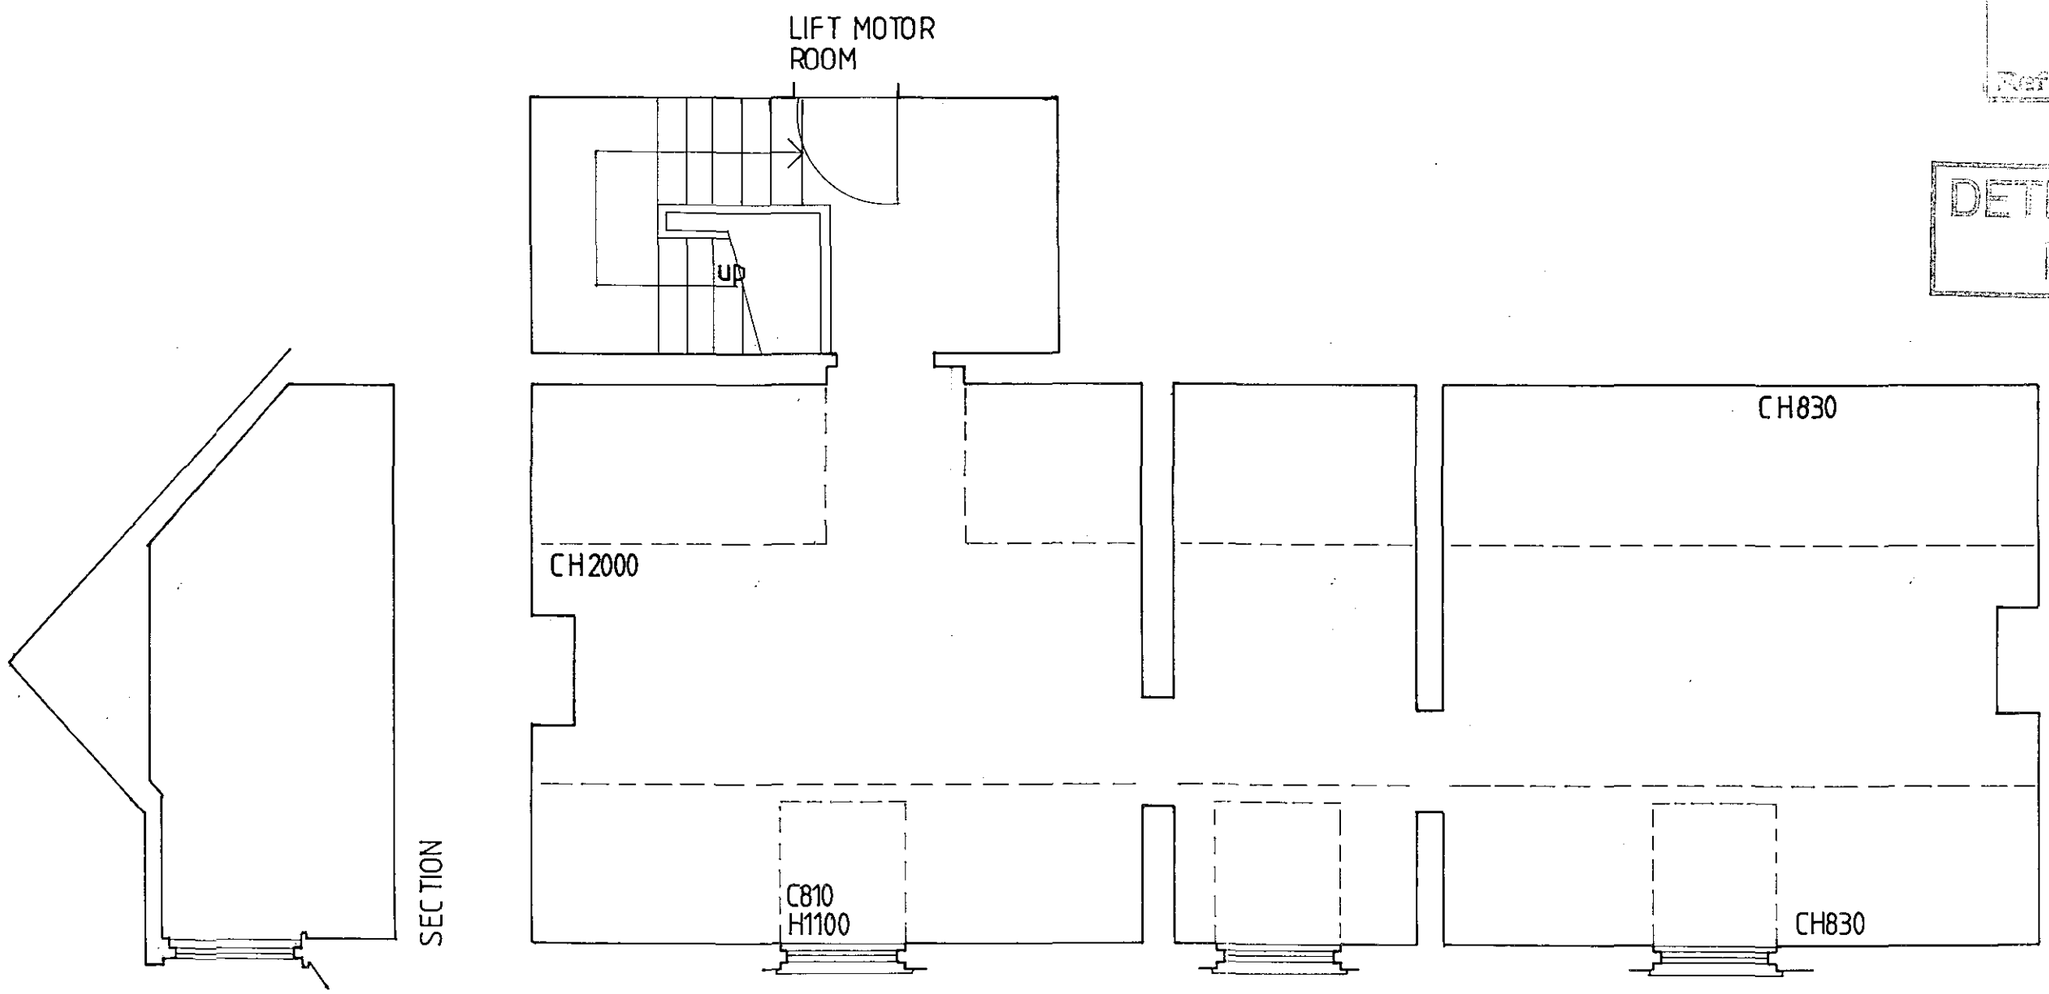

Ian Haye Partnership
STREET FARM, HIGH STREET, NORTHWOLD
NORFOLK IP26 5LA
Tel:01366-727 766 Fax: 01366-727 676

drawing D. ADDERLEY HOUSE
SECOND FLOOR PLAN
EXISTING

Project ADDERLEY HOUSE
23 LONDON ROAD
LONG SUTTON

scale 1.50 date 05.04

drw no 4161. S18 rev