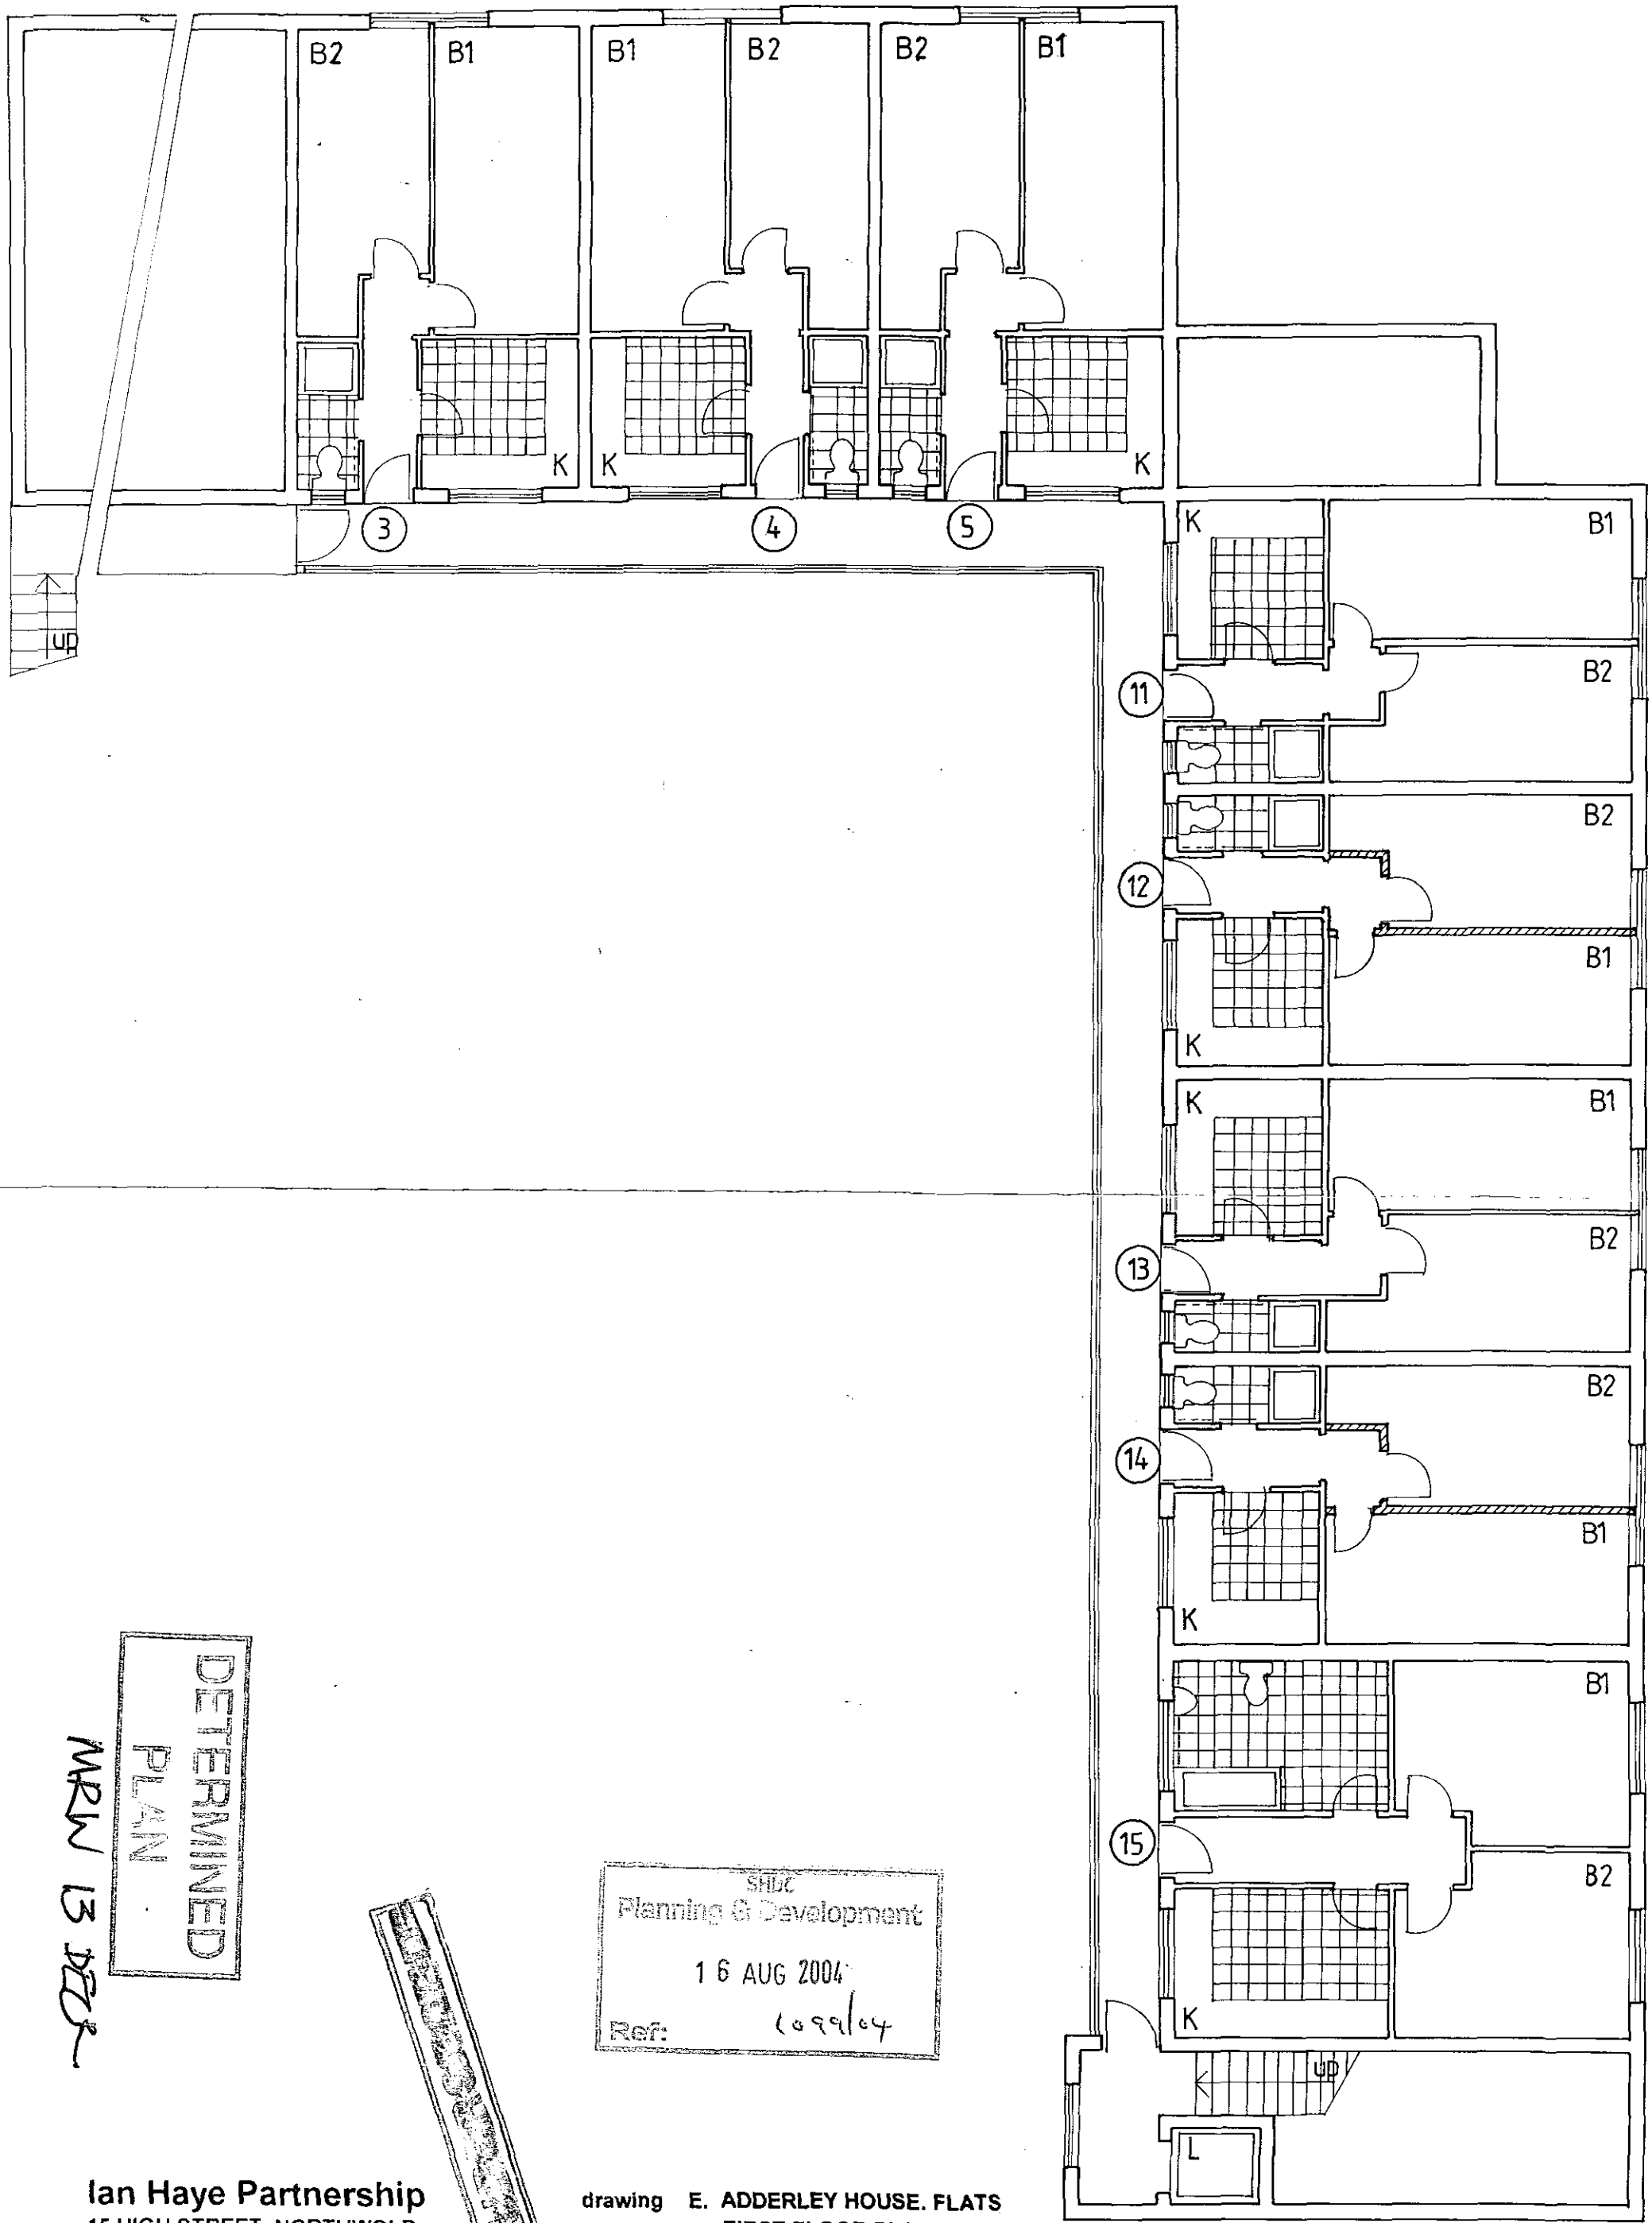


DETERMINED PLAN

MRW 13 DEC

Planning & Development
16 AUG 2004
Ref: 1099/04

Ian Haye Partnership
15 HIGH STREET, NORTHWOLD
NORFOLK IP26 5LA
Tel:01366-727 766 Fax: 01366-727 676

drawing **E. ADDERLEY HOUSE. FLATS FIRST FLOOR PLAN PROPOSED**

project ADDERLEY HOUSE
23 LONDON ROAD
LONG SUTTON

scale 1.100 date 06.04

drw no 4161. P.15 rev

