


A3

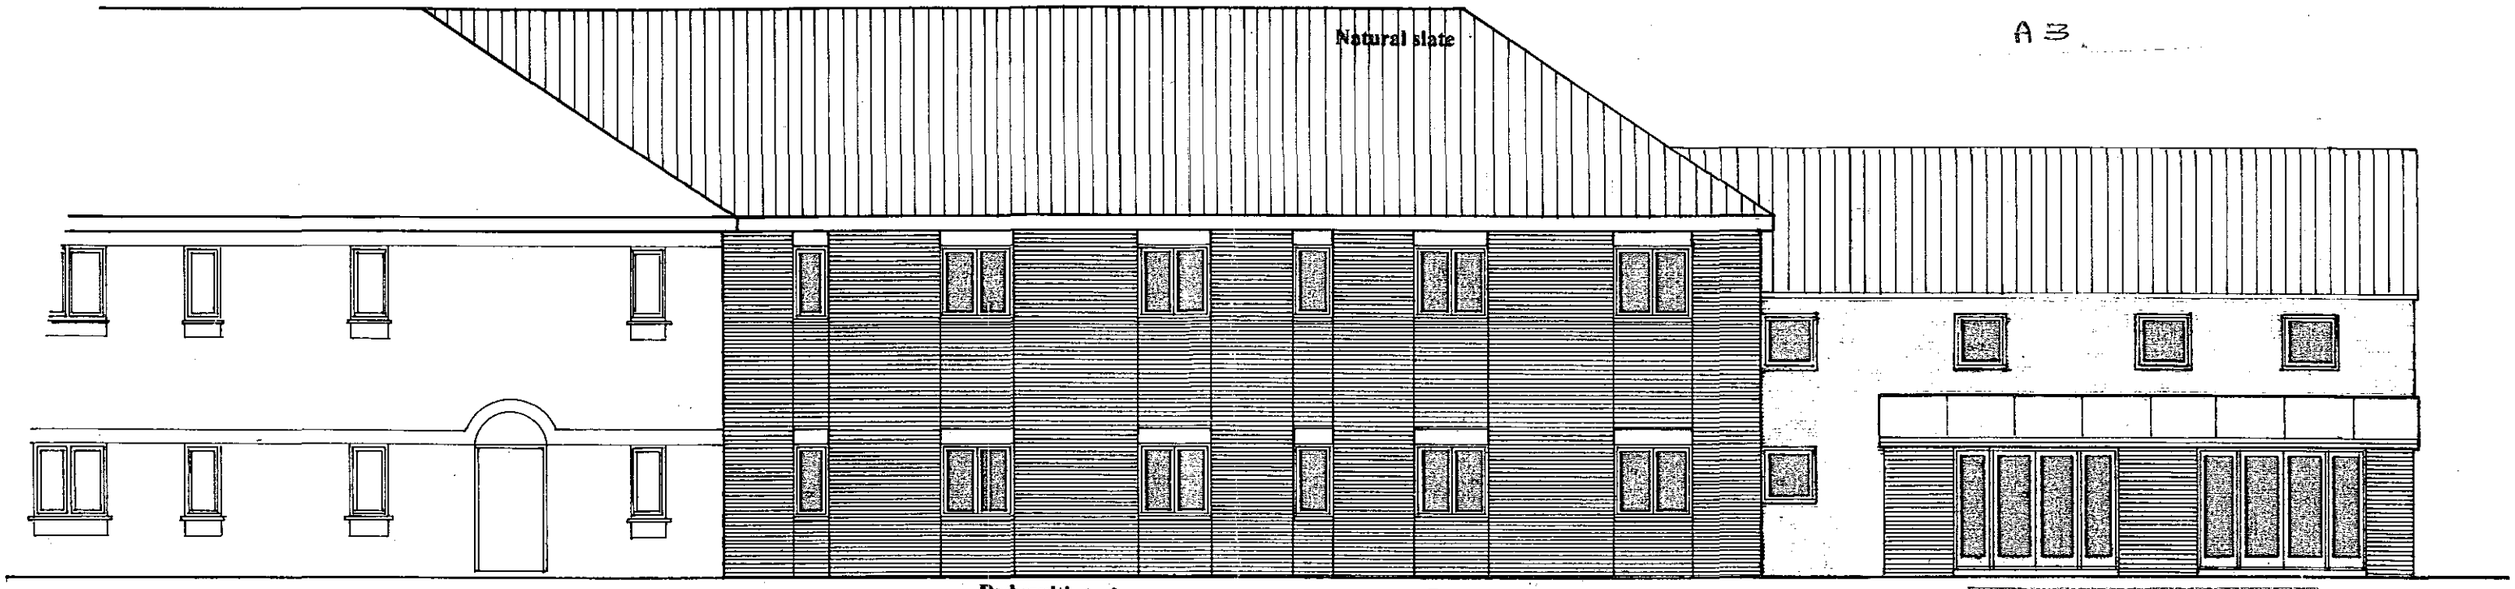

REAR ELEVATION

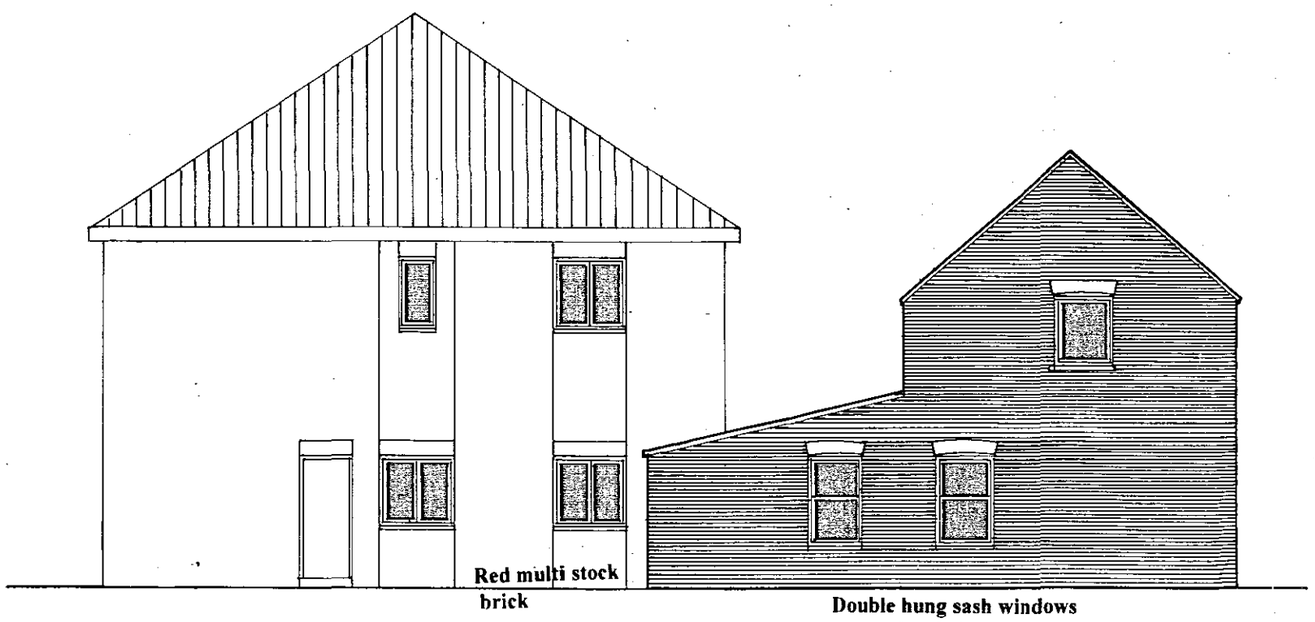

LEFT FLANK ELEVATION

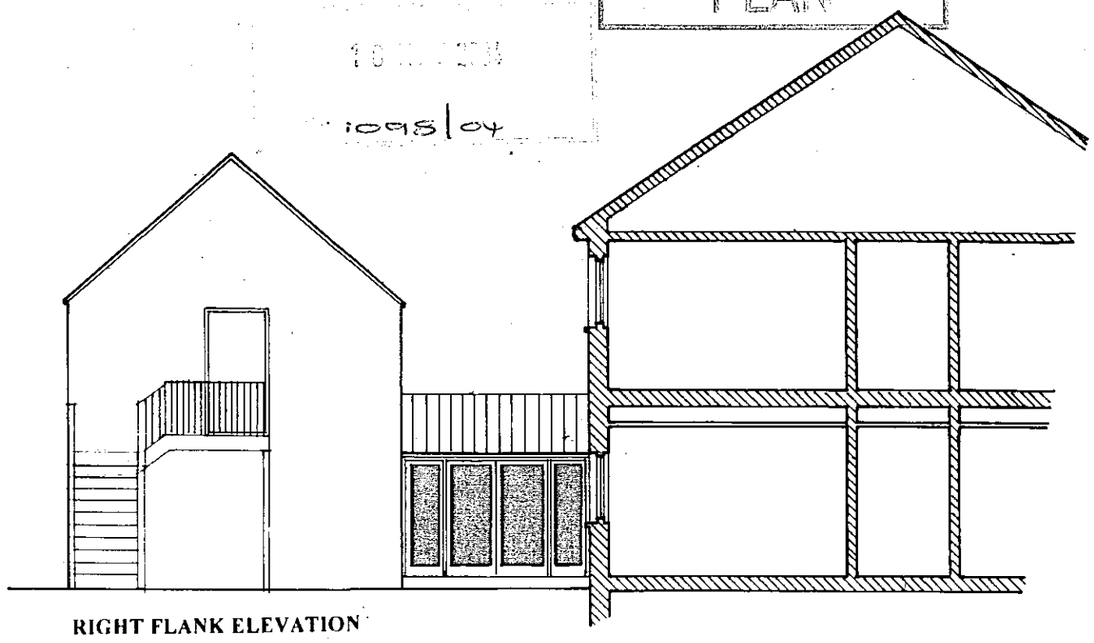

RIGHT FLANK ELEVATION

DETERMINED
PLAN
1098/04

Ian Haye Partnership
STREET FARM, HIGH STREET, NORTHWOLD
NORFOLK IP26 5LA
Tel:01366-727 766 Fax: 01366-727 676

drawing A. NURSING HOME EXTENSION
ELEVATIONS 2
PROPOSED

project ADDERLEY HOUSE
23 LONDON ROAD
LONG SUTTON

scale 1.100 date 05.04

drw no 4161.P5 rev B