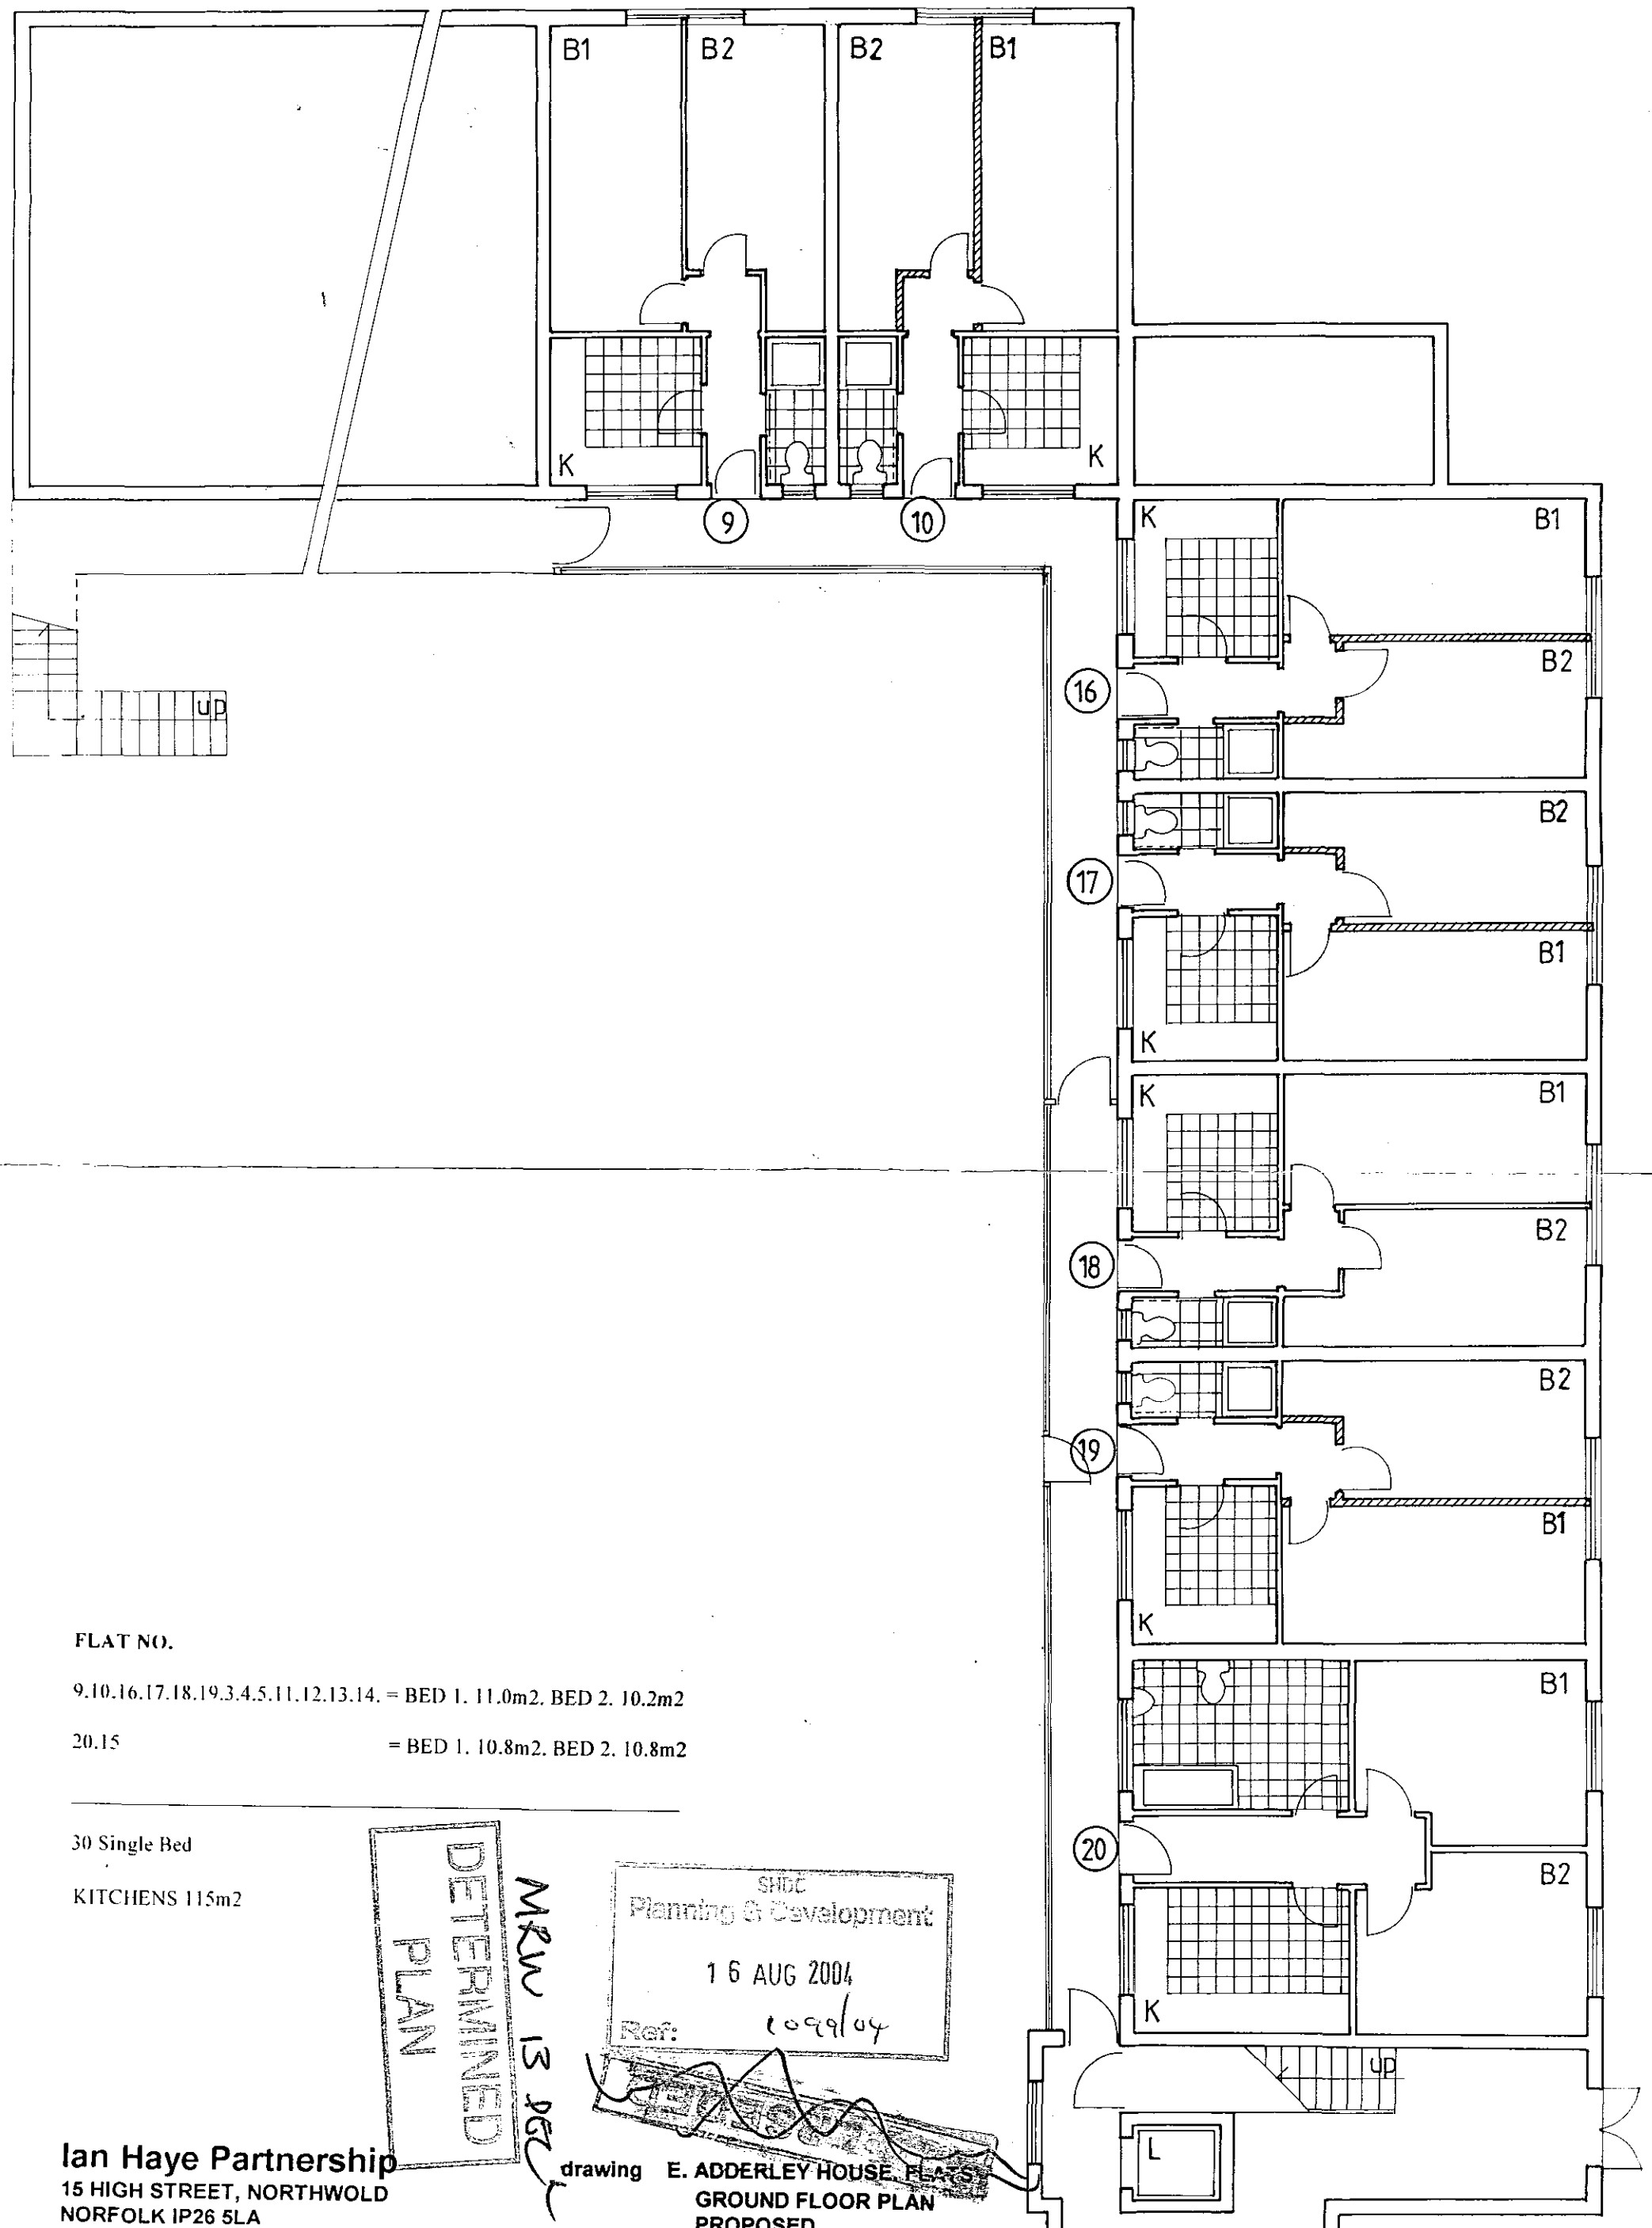



**FLAT NO.**

9.10.16.17.18.19.3.4.5.11.12.13.14. = BED 1. 11.0m2. BED 2. 10.2m2

20.15 = BED 1. 10.8m2. BED 2. 10.8m2

---

30 Single Bed

KITCHENS 115m2

DETERMINED PLAN

MRW 13 pg 1

SHDC
Planning & Development
16 AUG 2004
Ref: 1099/04

**Ian Haye Partnership**
15 HIGH STREET, NORTHWOLD
NORFOLK IP26 5LA
Tel:01366-727 766 Fax: 01366-727 676

drawing **E. ADDERLEY HOUSE. FLATS**
**GROUND FLOOR PLAN**
**PROPOSED**

project ADDERLEY HOUSE
23 LONDON ROAD
LONG SUTTON

scale 1.100 date 06.04

drw no 4161. P.14 rev