


REAR ELEVATION

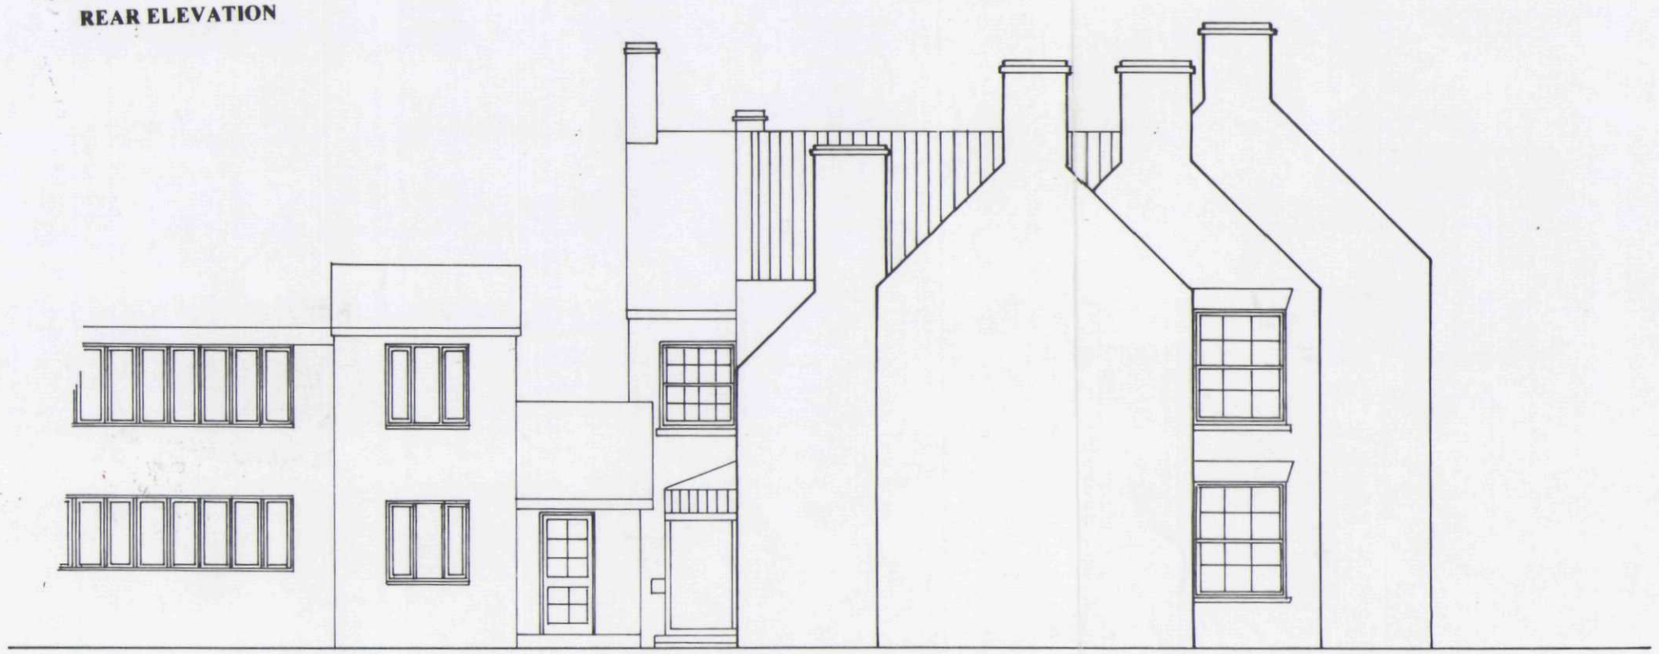

LEFT FLANK ELEVATION

SHDC
Planning & Development
16 AUG 2004
Ref: 1099/04

SUPERSEDED

Ian Haye Partnership
STREET FARM, HIGH STREET, NORTHWOLD
NORFOLK IP26 5LA
Tel:01366-727 766 Fax: 01366-727 676

drawing D. ADDERLEY HOUSE
ELEVATIONS 2
PROPOSED

project ADDERLEY HOUSE
23 LONDON ROAD
LONG SUTTON

scale 1.100

date 05.04

drw no 4166. P.11

rev