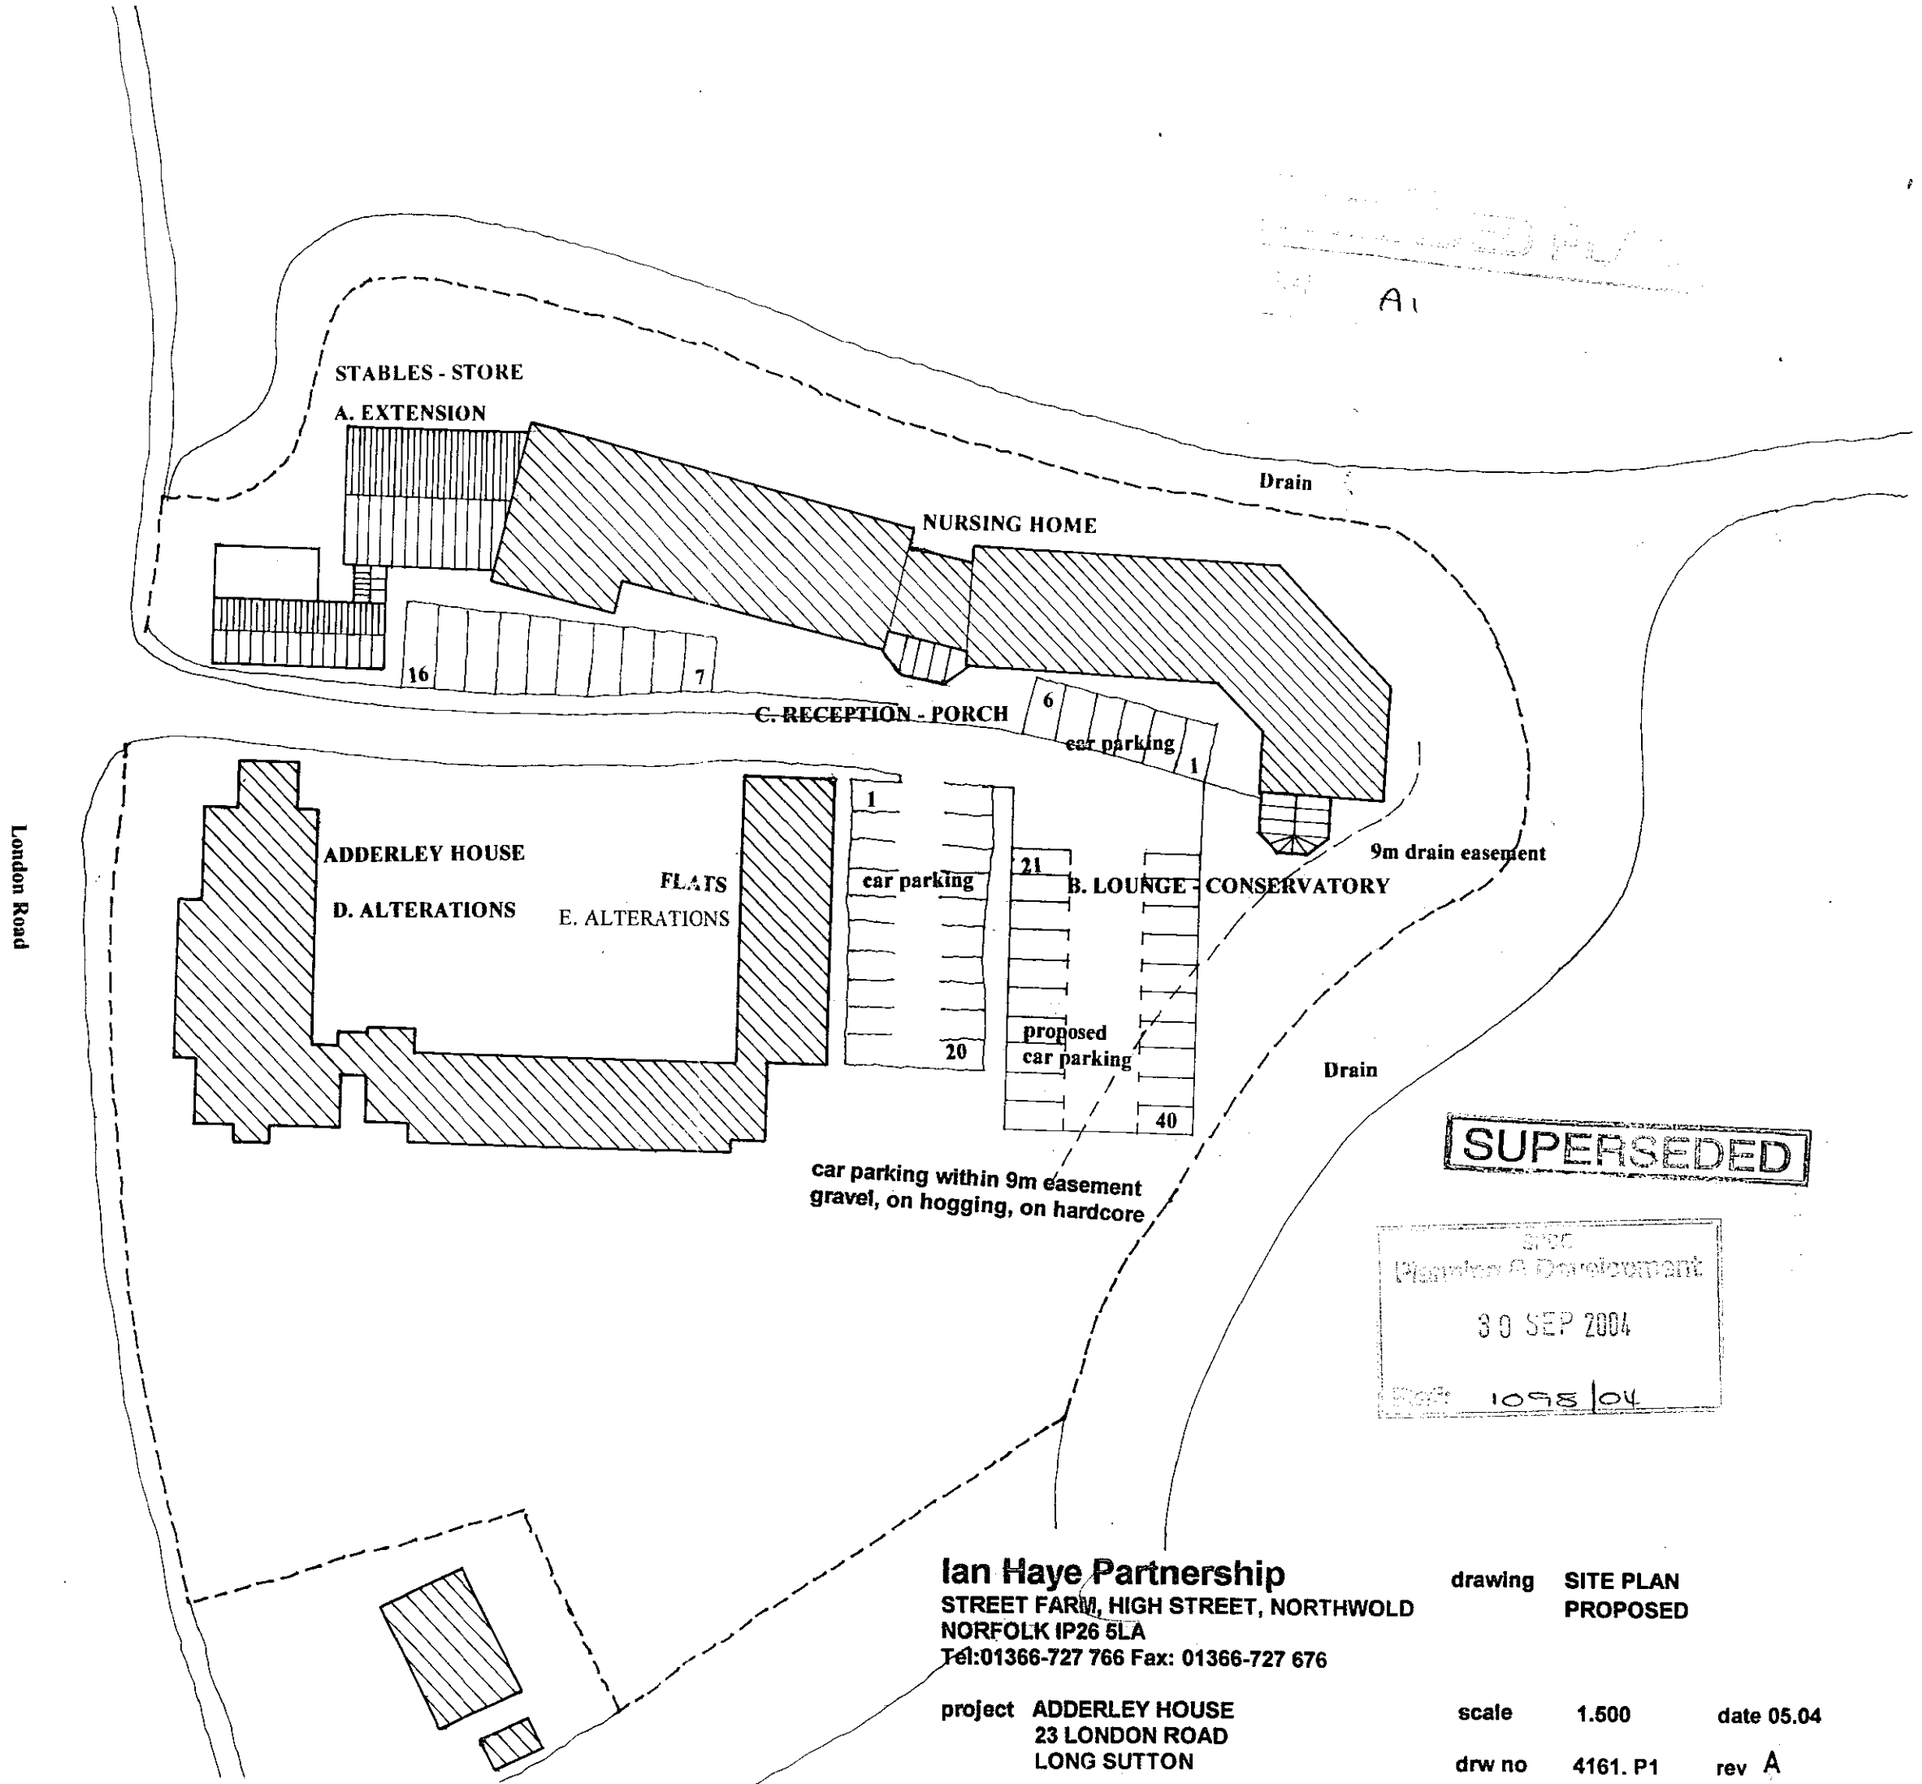


SUPERSEDED

SITE
Planning & Development
30 SEP 2004
Ref: 1098/04

A1

Ian Haye Partnership
STREET FARM, HIGH STREET, NORTHWOLD
NORFOLK IP26 5LA
Tel:01366-727 766 Fax: 01366-727 676

drawing SITE PLAN PROPOSED

project ADDERLEY HOUSE
23 LONDON ROAD
LONG SUTTON

scale 1.500 date 05.04

drw no 4161. P1 rev A