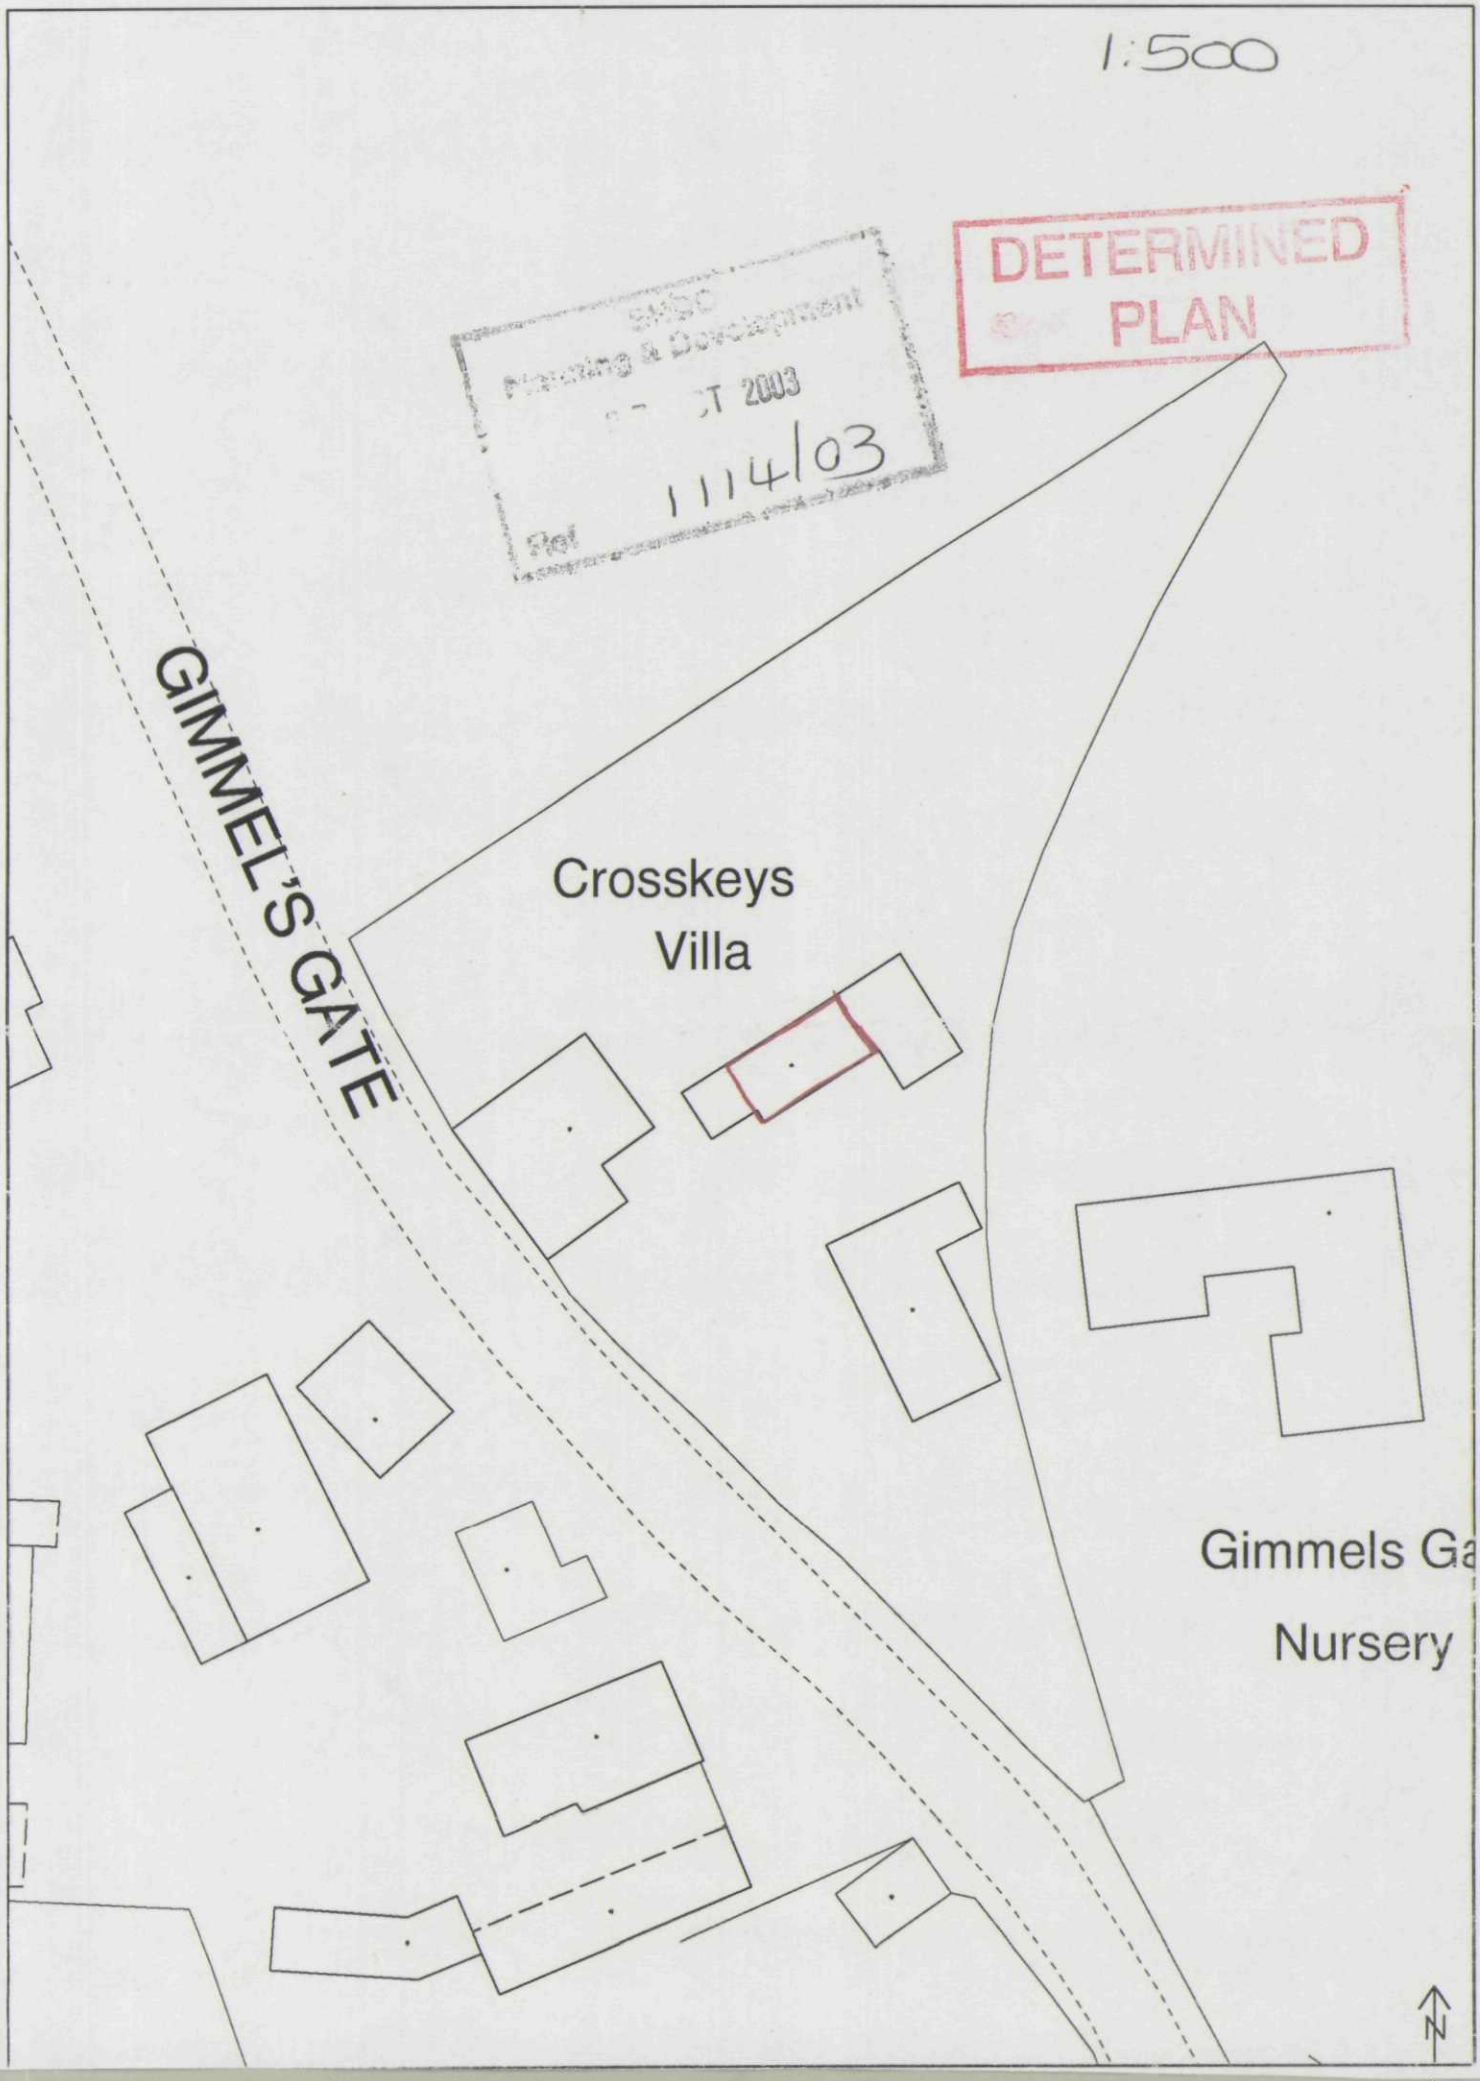

1:500
DETERMINED
PLAN
SMBC
Planning & Development
OCT 2003
1114/03
Ref
GIMMEL'S GATE
Crosskeys
Villa
Gimmels Ga
Nursery
N