


EAST

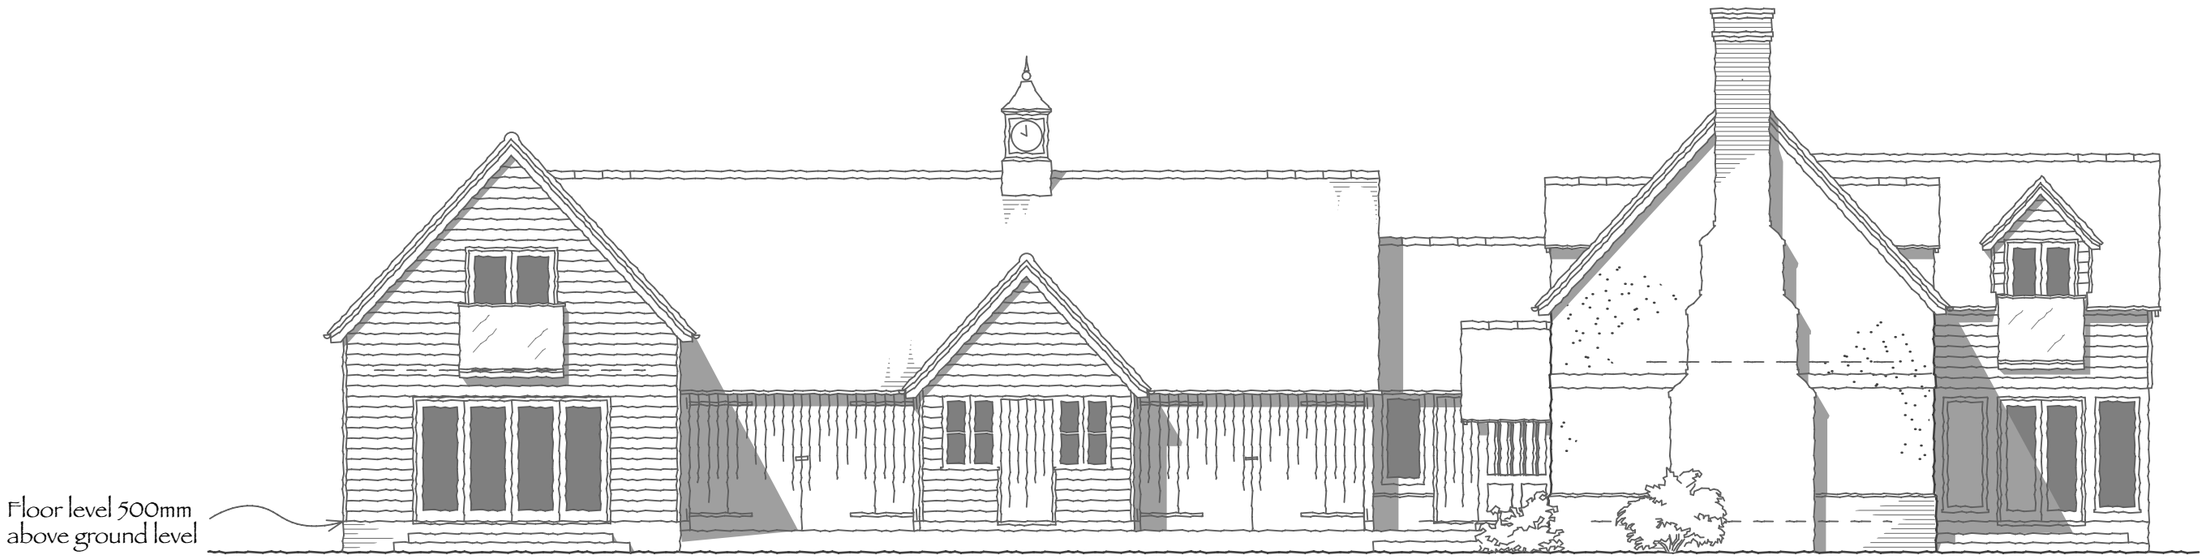

SECTION THRO' BOOT ROOM

PROPOSED HOUSE TO REAR OF 29 WOAD LANE . LONG SUTTON . SPALDING
FOR MR. & MRS. DAY

ELEVATIONS 1:100 ON A3 . NOV. 2015

0 1 2 3 4 5M

D1528.2A

Revision A: 12.11.15 Floor level altered, etc

© All rights reserved