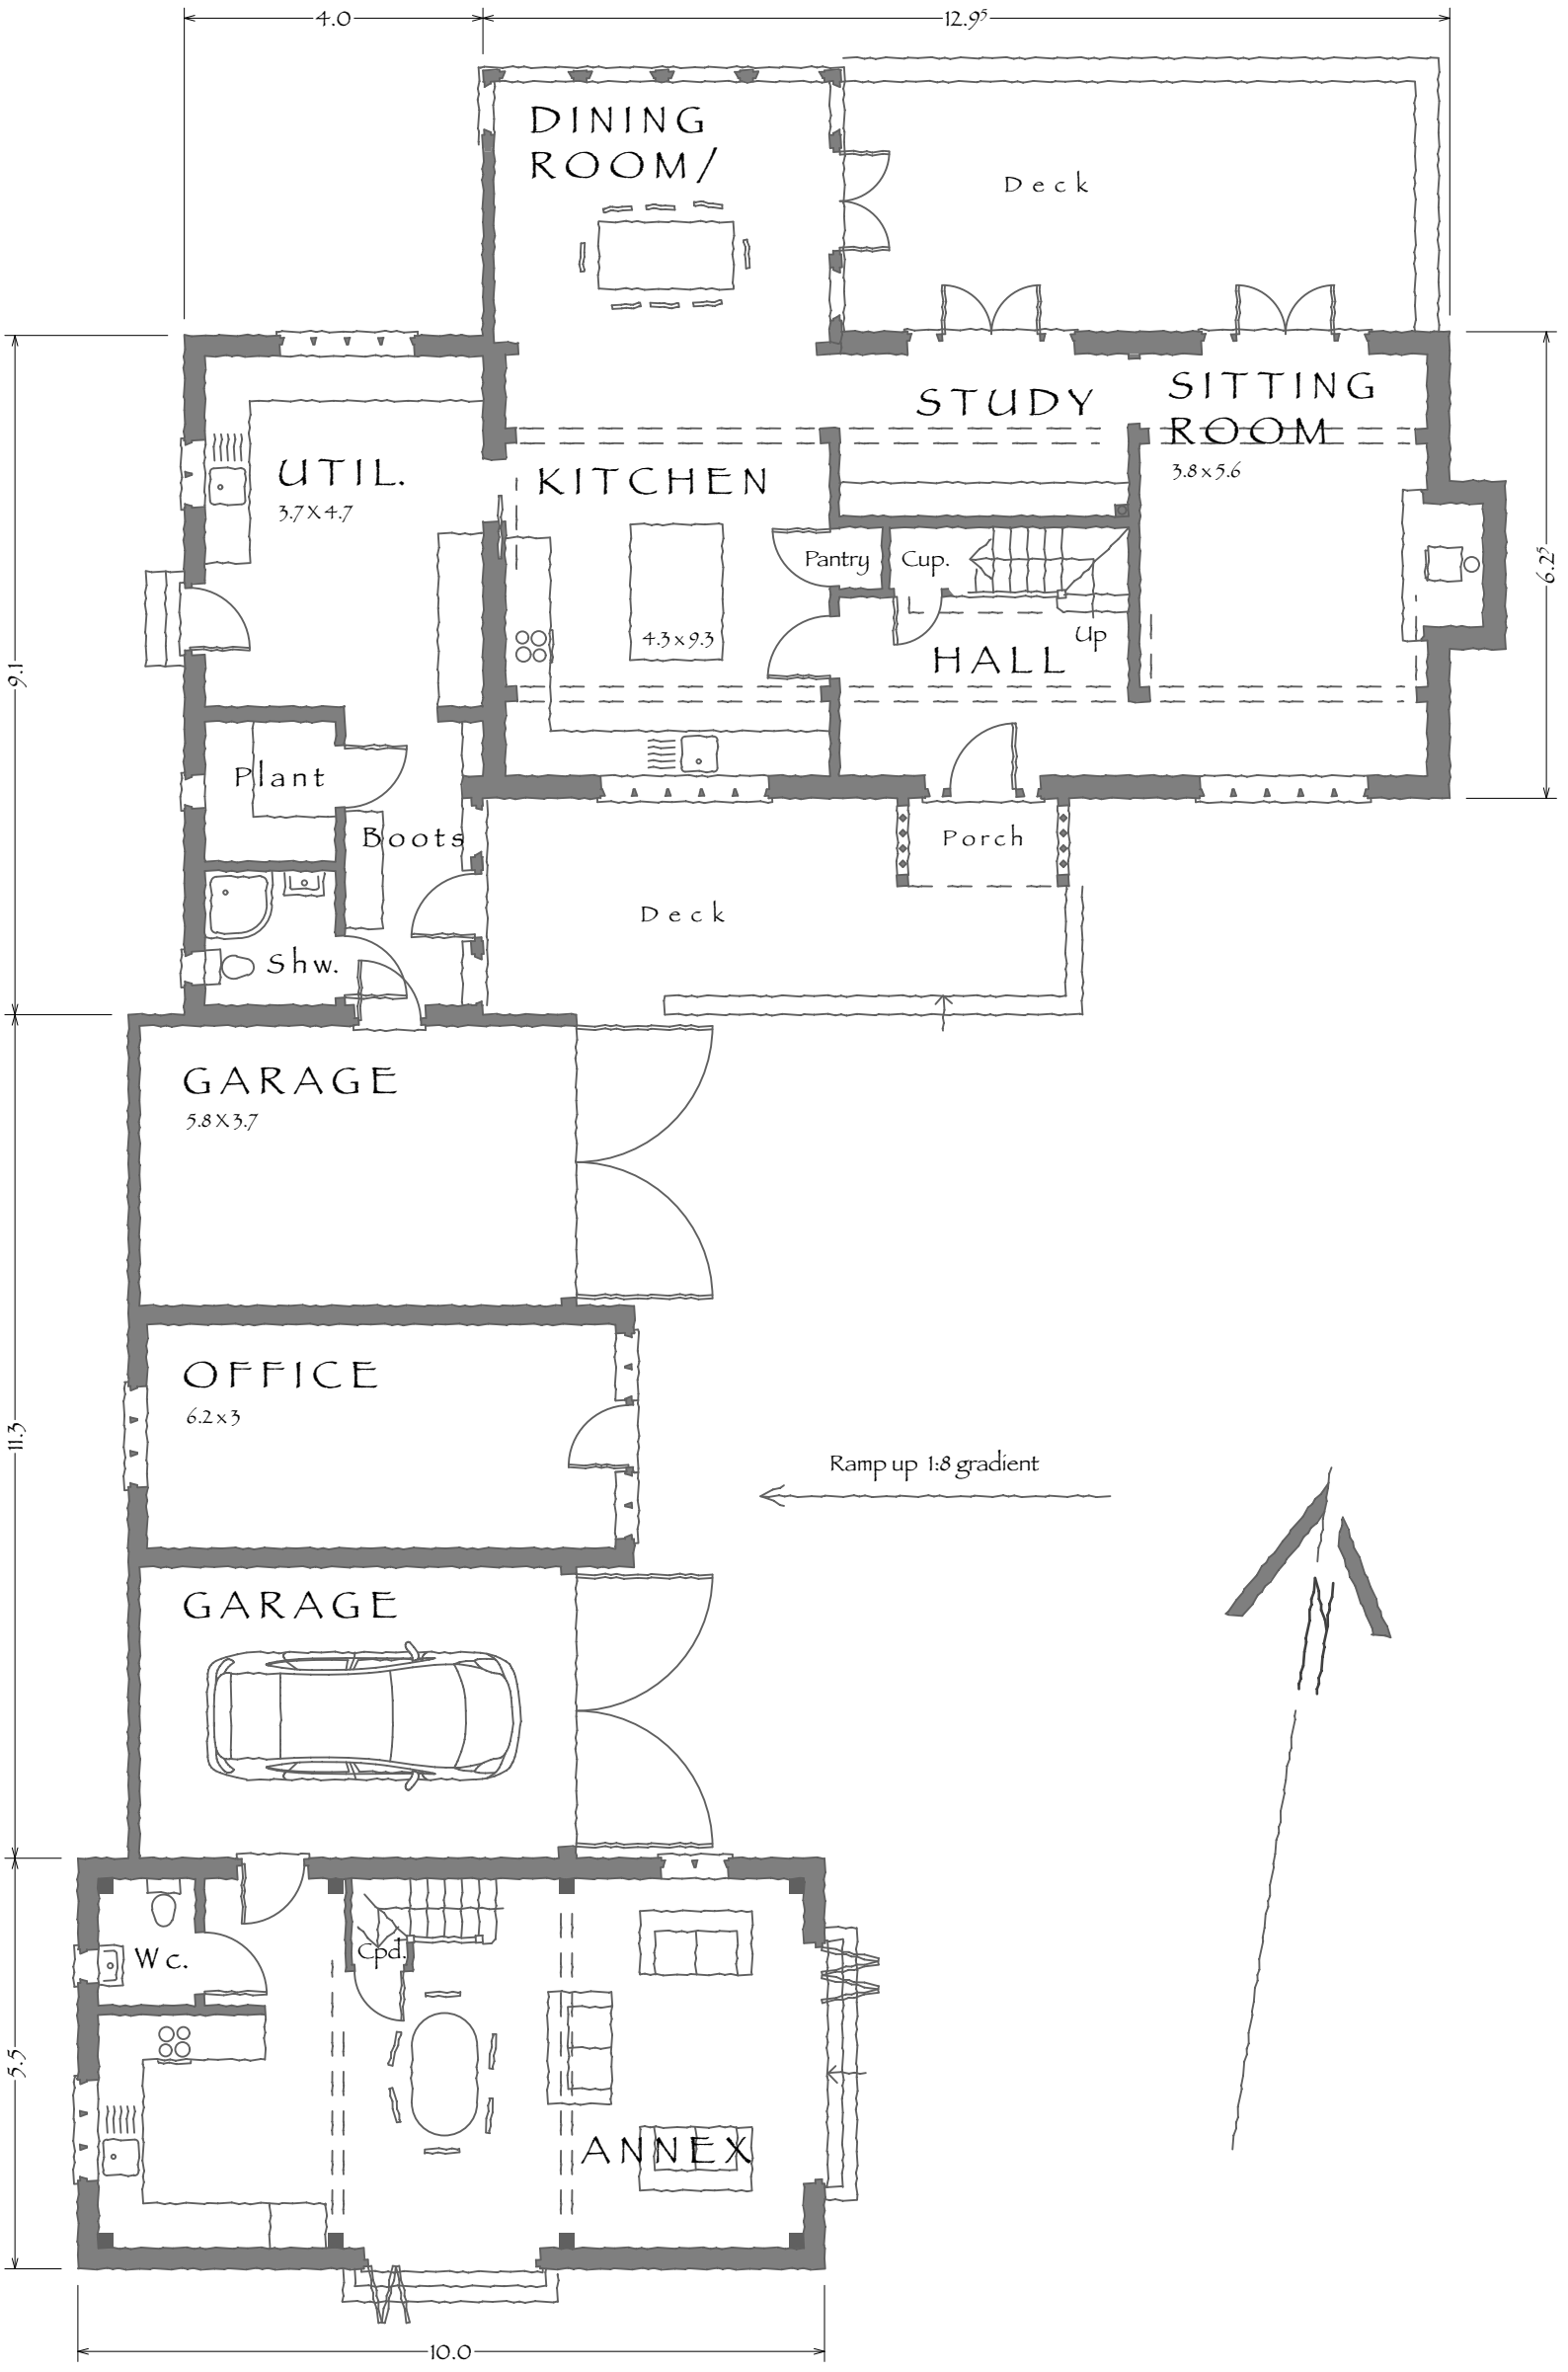


GROUND FLOOR PLAN

External floor area: 404.3 m² (including garages etc.)

PROPOSED HOUSE TO REAR OF 29 WOAD LANE . LONG SUTTON . SPALDING FOR MR. & MRS. DAY

0 1 2 3 4 5M

BORDER OAK

© All rights reserved

FLOOR PLAN 1:100 ON A3 . OCT. 2015

D1528.3A

Revision A: 13.11.15 Utility doors altered