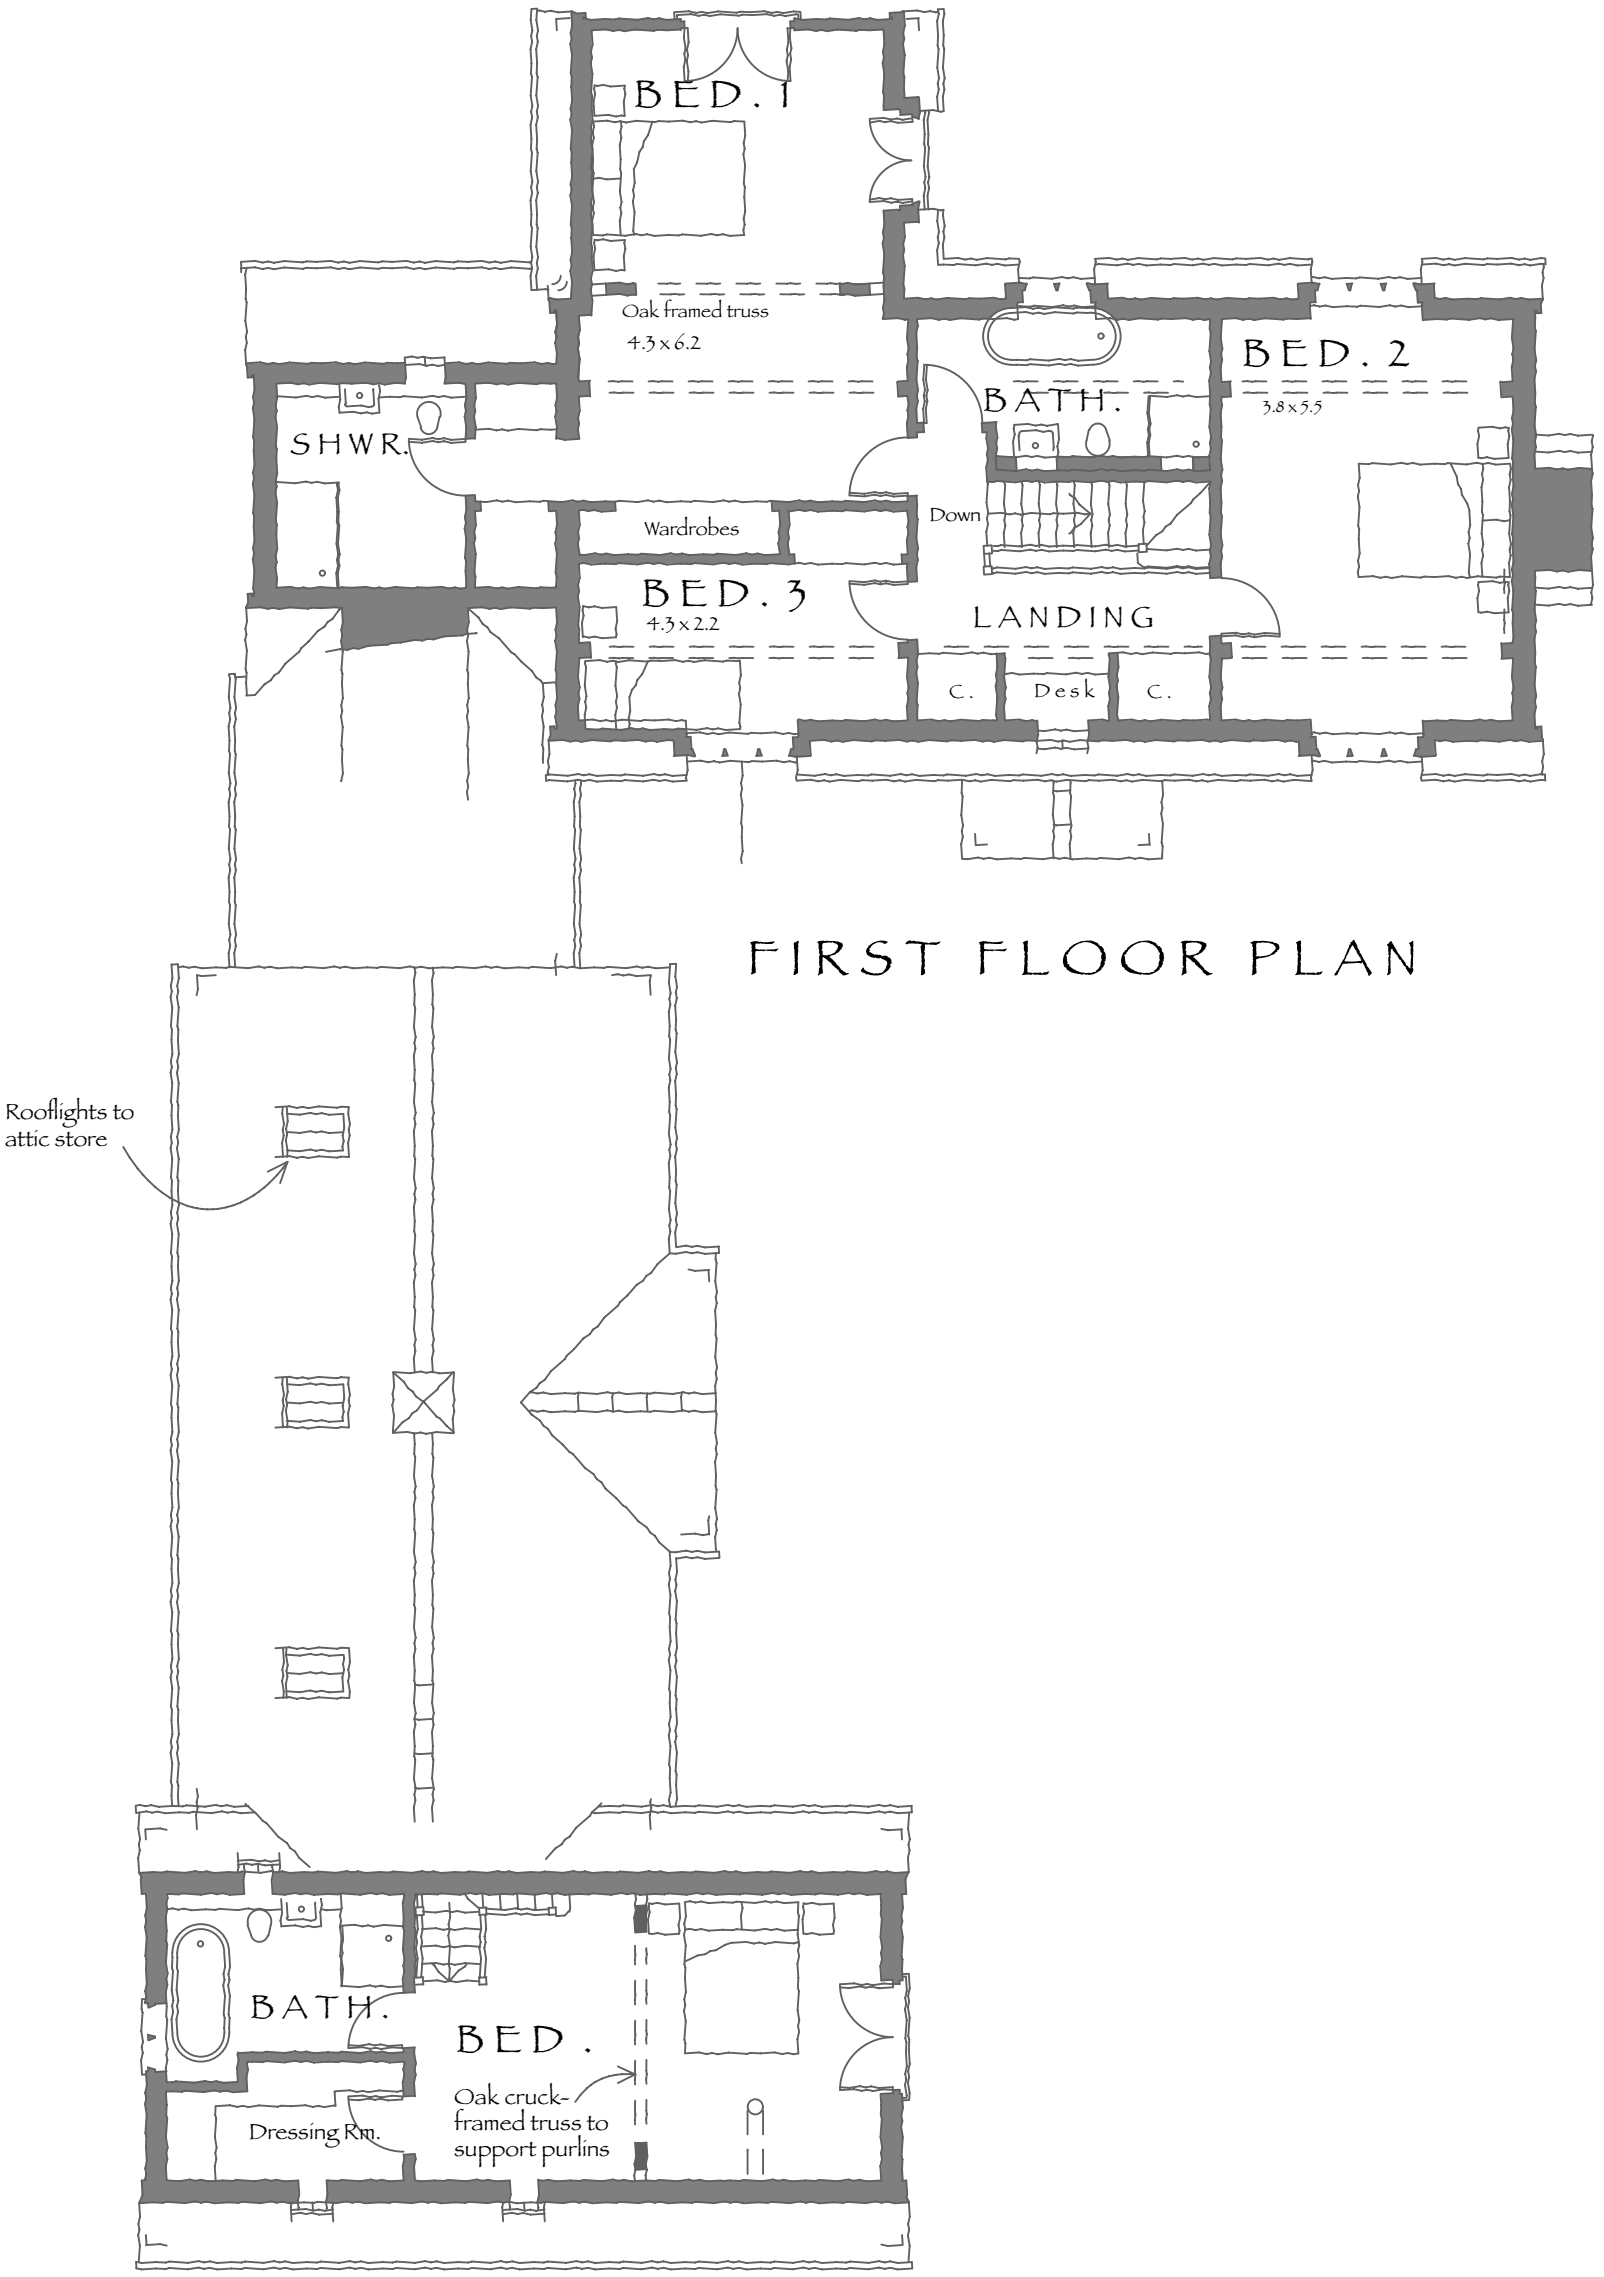


FIRST FLOOR PLAN

PROPOSED HOUSE TO REAR OF 29 WOAD LANE.
LONG SUTTON . SPALDING
FOR MR. & MRS. DAY

0 1 2 3 4 5M

© All rights reserved

FLOOR PLAN 1:100 ON A3 . OCT. 2015 D1528.4A

Revision A: 13.11.15 Rooflights added, etc