




FRONT ELEVATION



REAR ELEVATION



SIDE ELEVATION

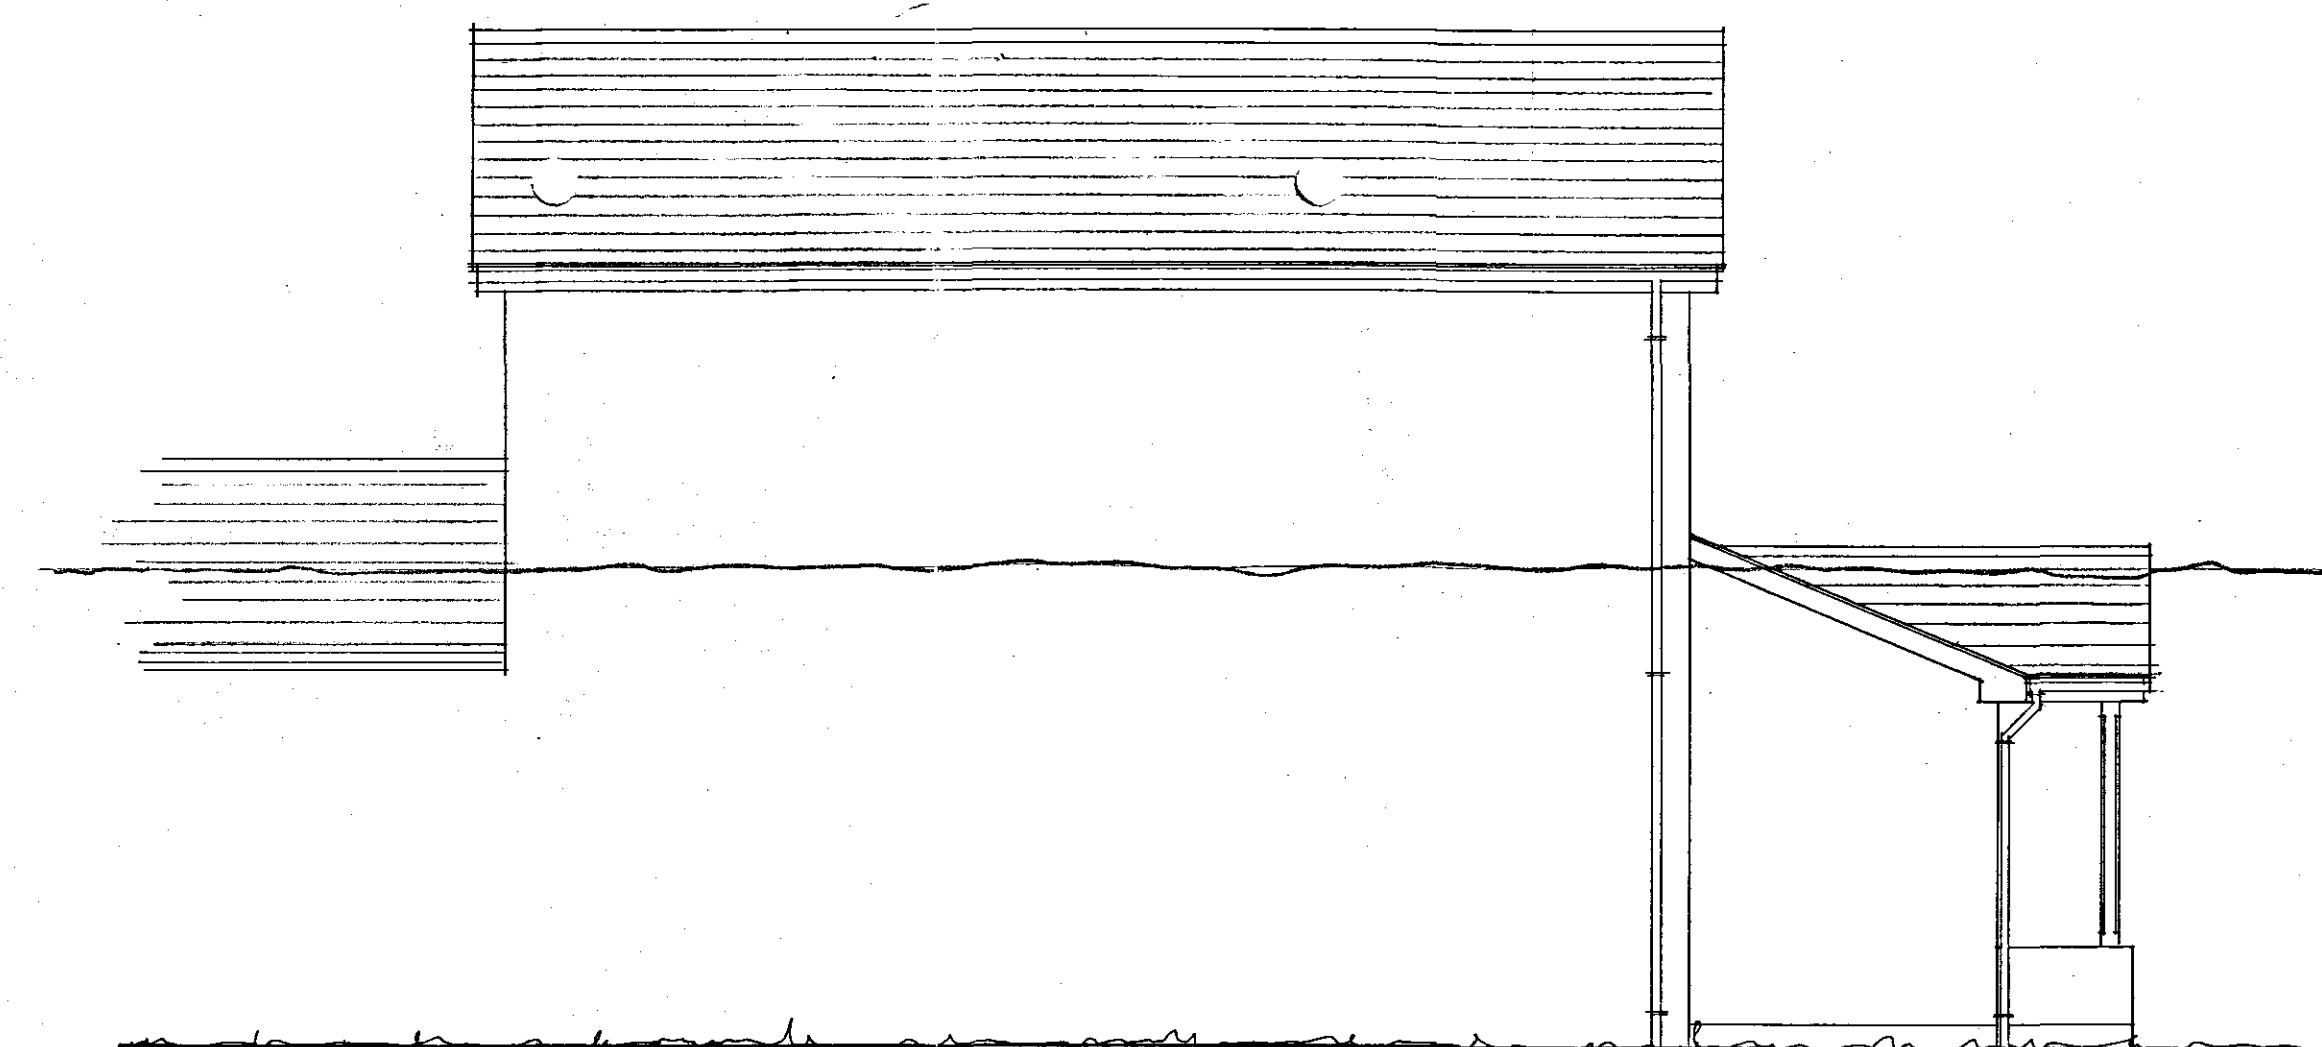

SIDE ELEVATION

AMENDED PLAN
Ref. A1

TO BE READ IN CONJUNCTION WITH ARCHITECTS SPECIFICATION AND ANY OTHER DRAWINGS
ALSO TO BE READ IN CONJUNCTION WITH LOCAL AUTHORITY PLANNING PERMISSION AND BUILDING REGULATIONS APPROVAL AND ANY OTHER CONSENTS
ALSO TO BE READ IN CONJUNCTION WITH ANY ENGINEERS STRUCTURAL CALCULATIONS AND DETAILS
ALL EXTERNAL MATERIALS & FINISHES TO MATCH THOSE EXISTING, UNLESS OTHERWISE AGREED
ALL DIMENSIONS, LEVELS, STRUCTURE ETC. TO BE CHECKED AND AGREED ON-SITE

SHDC
Planning & Development
20 SEP 2007
Ref: 1119/07

61 THE DELPH, LONG SUTTON

ELEVATIONS - AS PROPOSED

PROPOSED EXTENSION FOR MR & MRS N.G. SOUTER

NTS 04 B

JUNE '07

1:50

ROGER WRIGHT architect