



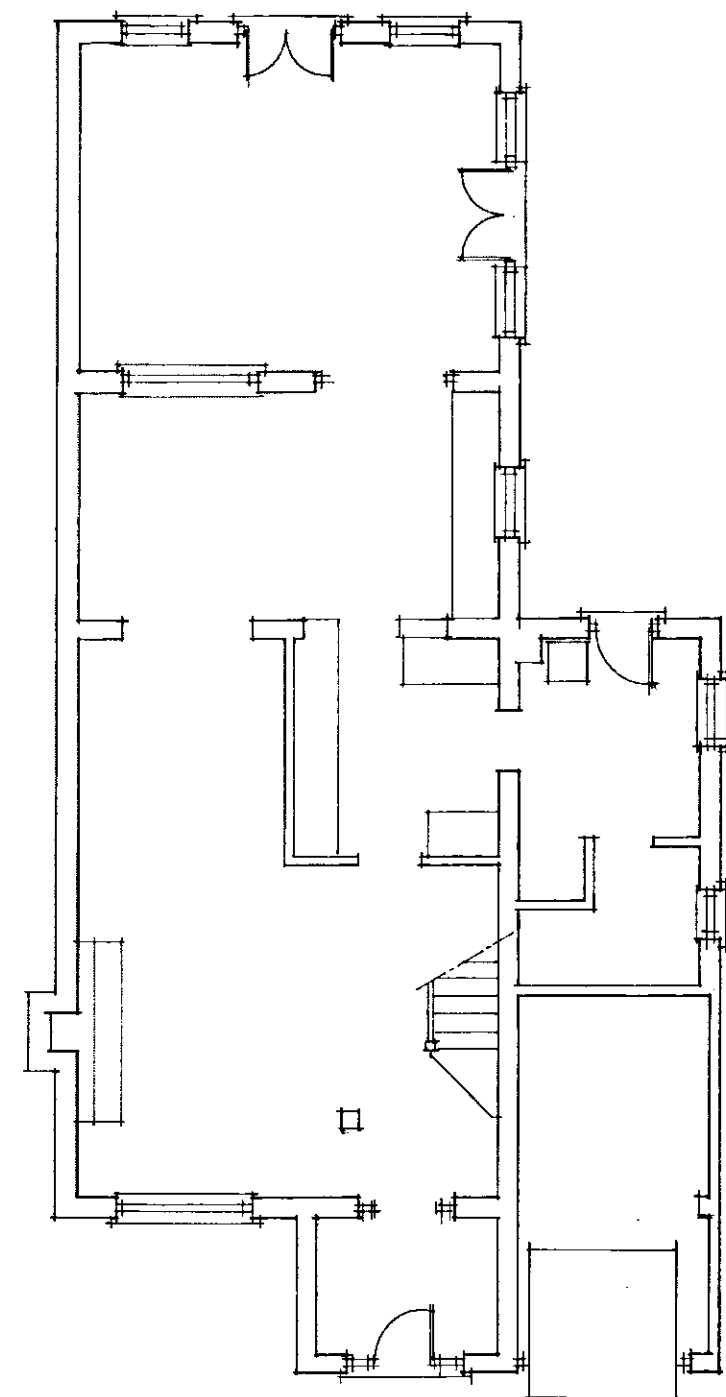


GROUND FLOOR PLAN

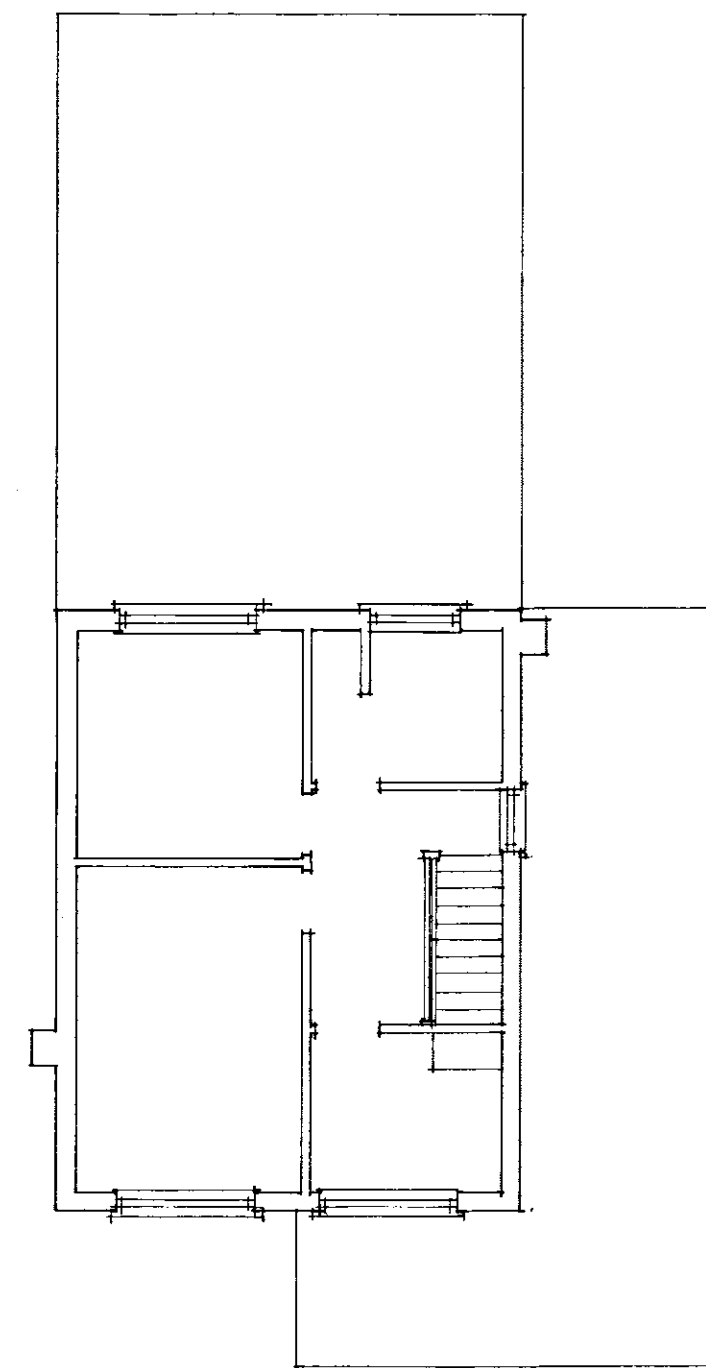


FIRST FLOOR PLAN



FRONT ELEVATION

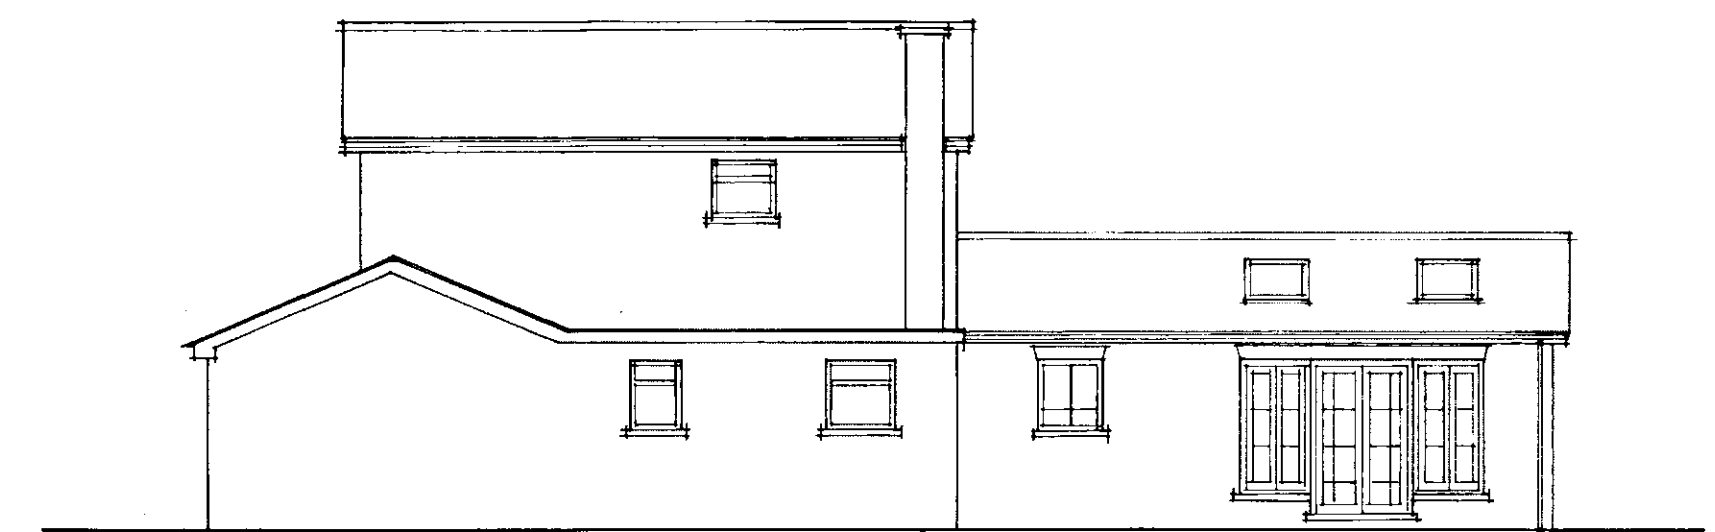

SIDE ELEVATION

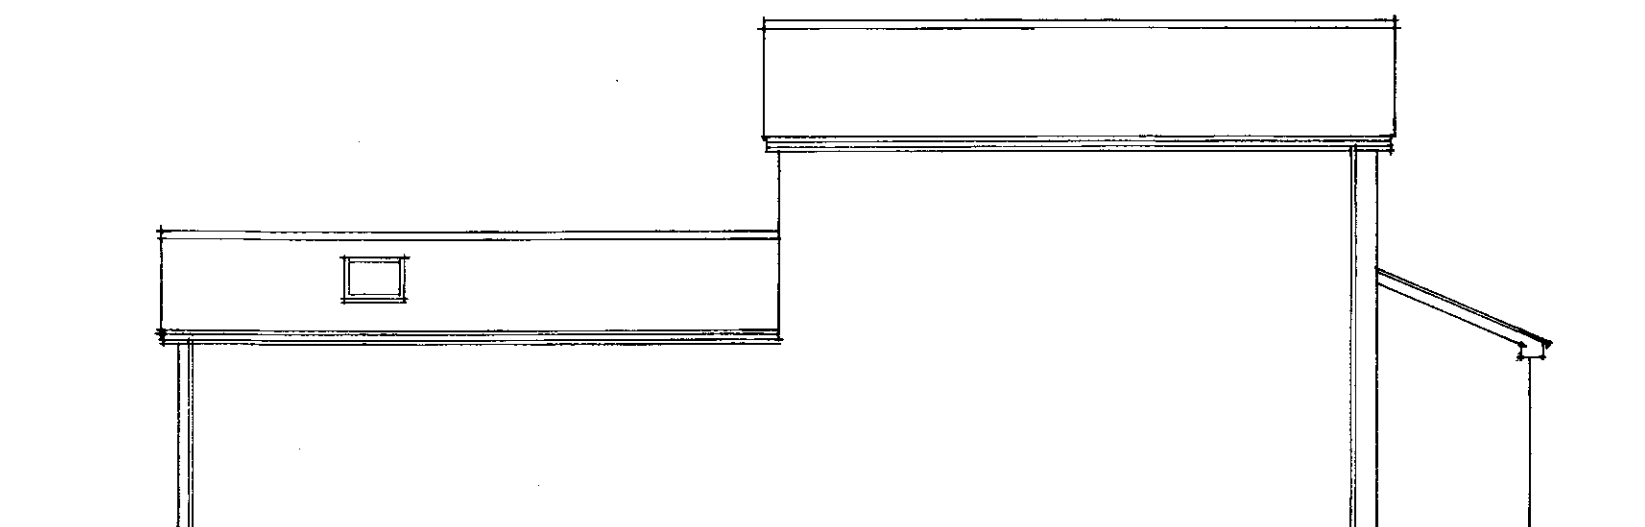

SIDE ELEVATION



REAR ELEVATION

**DETERMINED
PLAN**

14 AUG 2007
Ref: 1119107